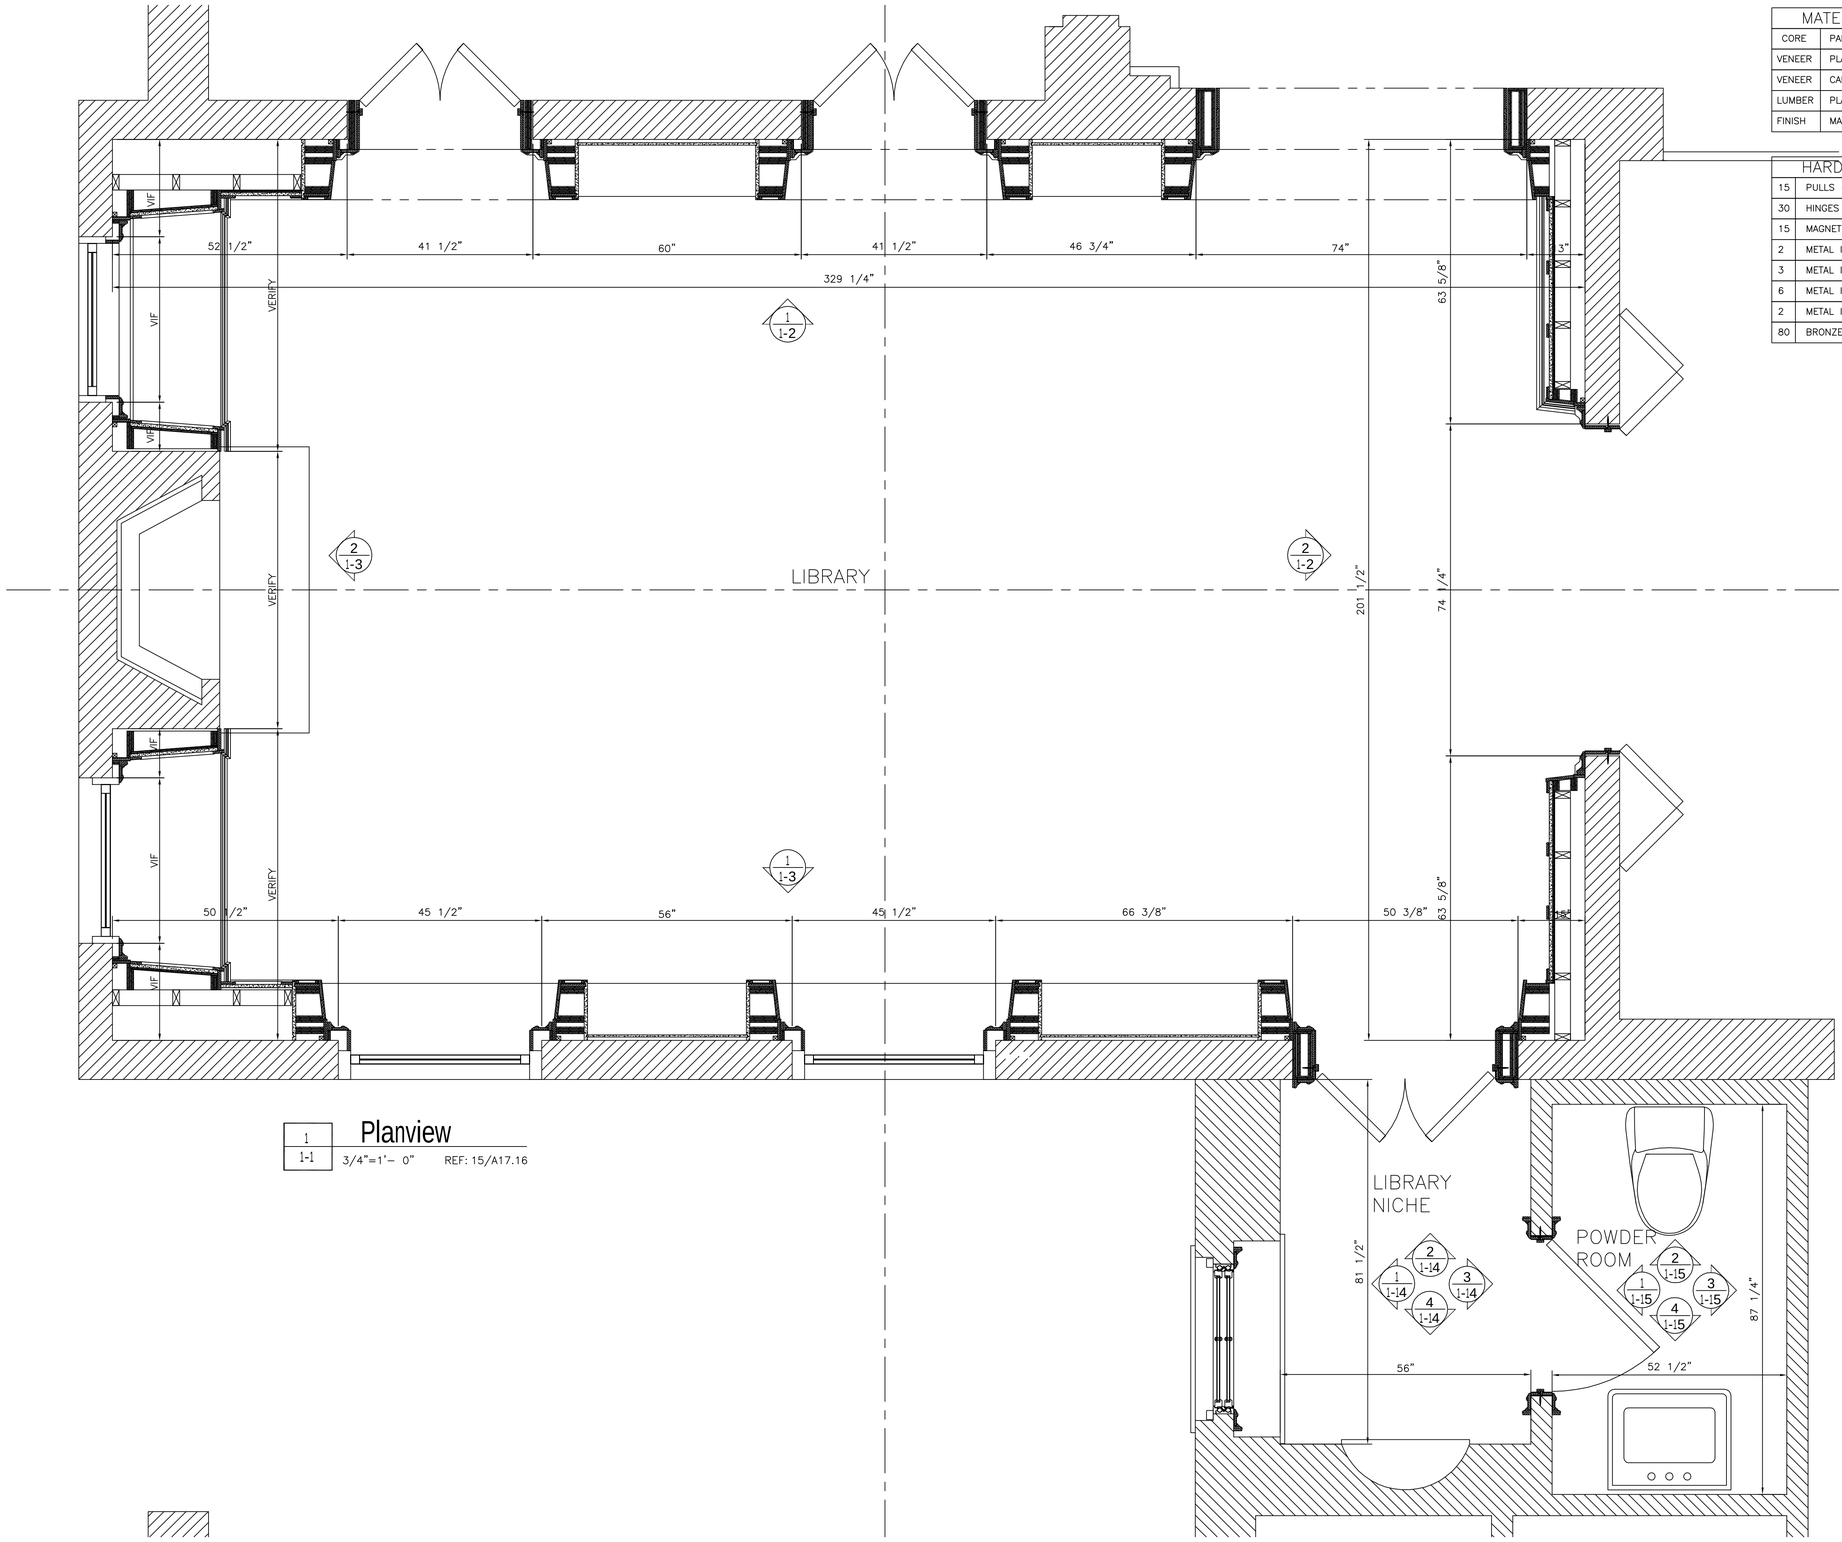

1 Planview
1-1 3/4"=1'- 0" REF: 15/A17.16

MATERIAL DESCRIPTION

CORE	PARTICLE BOARD / PLYWOOD	
VENEER	PLAIN-SLICED NORTH AMERICAN WALNUT (BOOKMATCHED)	
VENEER	CABINET INTERIOR: P.S. MAPLE PLYWOOD	
LUMBER	PLAIN SAWN WALNUT	
FINISH	MATCH APPROVED FINISH	

HARDWARE LIST

15	PULLS – COLONIAL BRONZE (TBD)	
30	HINGES – COLONIAL BRONZE #MH920BT (FINISH TBD)	
15	MAGNETIC CATCHES	
2	METAL INSERT PANELS (TBD) – 1/2" x 8-3/16" x 16-7/8"	
3	METAL INSERT PANELS (TBD) – 1/2" x 9-13/16" x 16-7/8"	
6	METAL INSERT PANELS (TBD) – 1/2" x 10-7/16" x 16-7/8"	
2	METAL INSERT PANELS (TBD) – 1/2" x 11-1/2" x 16-7/8"	
80	BRONZE SHELP CLIPS	

REVISIONS

	DATE	DESCRIPTION
1		

PROJECT:
DRAWING: LIBRARY/LIRBARY NICHE/LIBRARY POWDER ROOM
PROJECT NUMBER:
SCALE: AS NOTED
DRAWN: TM

SHEET:
1 – 1

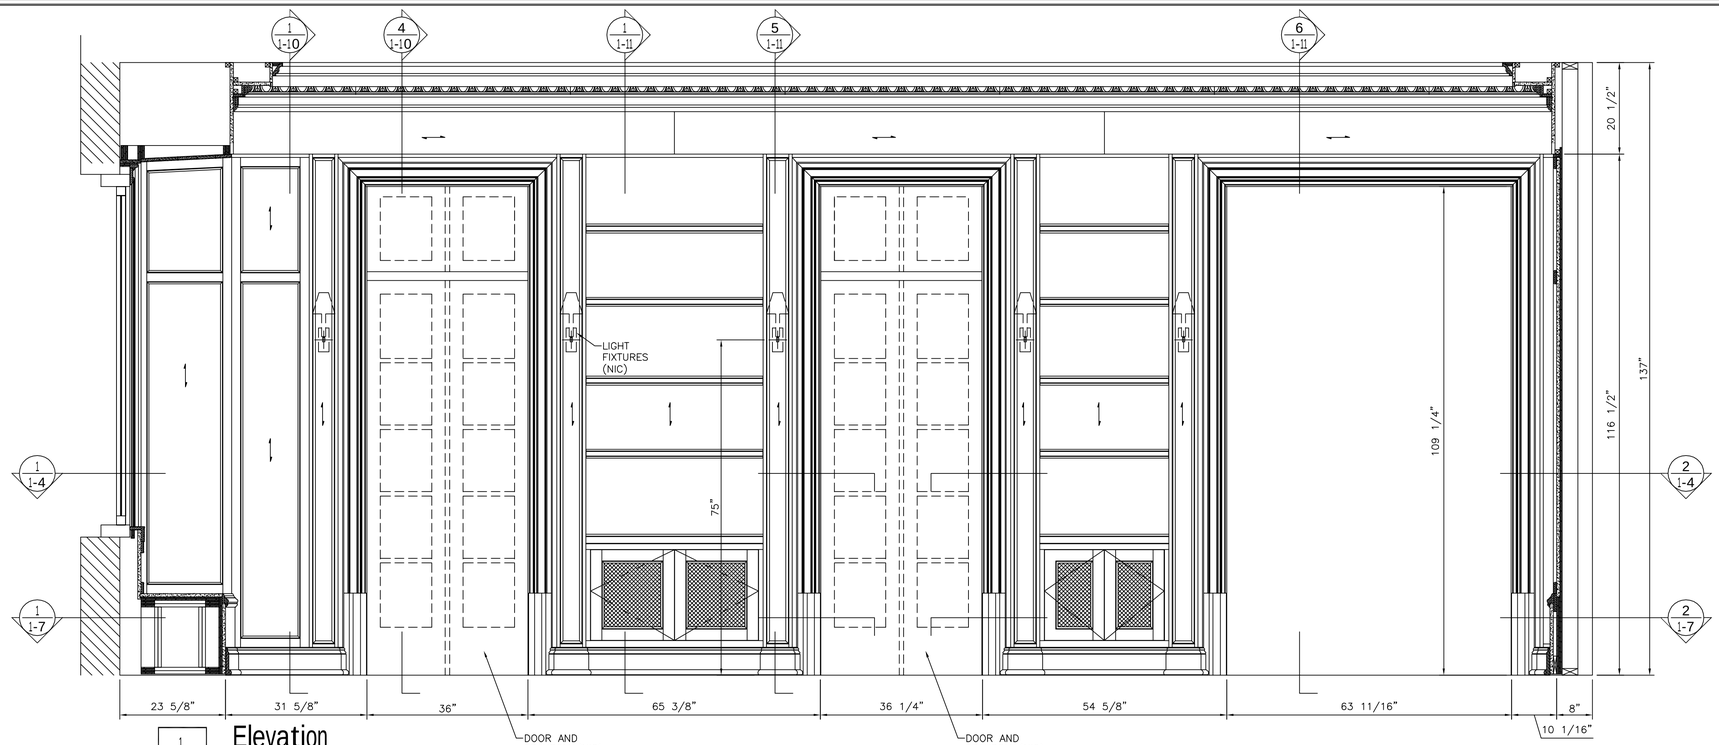

1
1-2 **Elevation**
3/4"=1'-0" REF: 02/A17.19

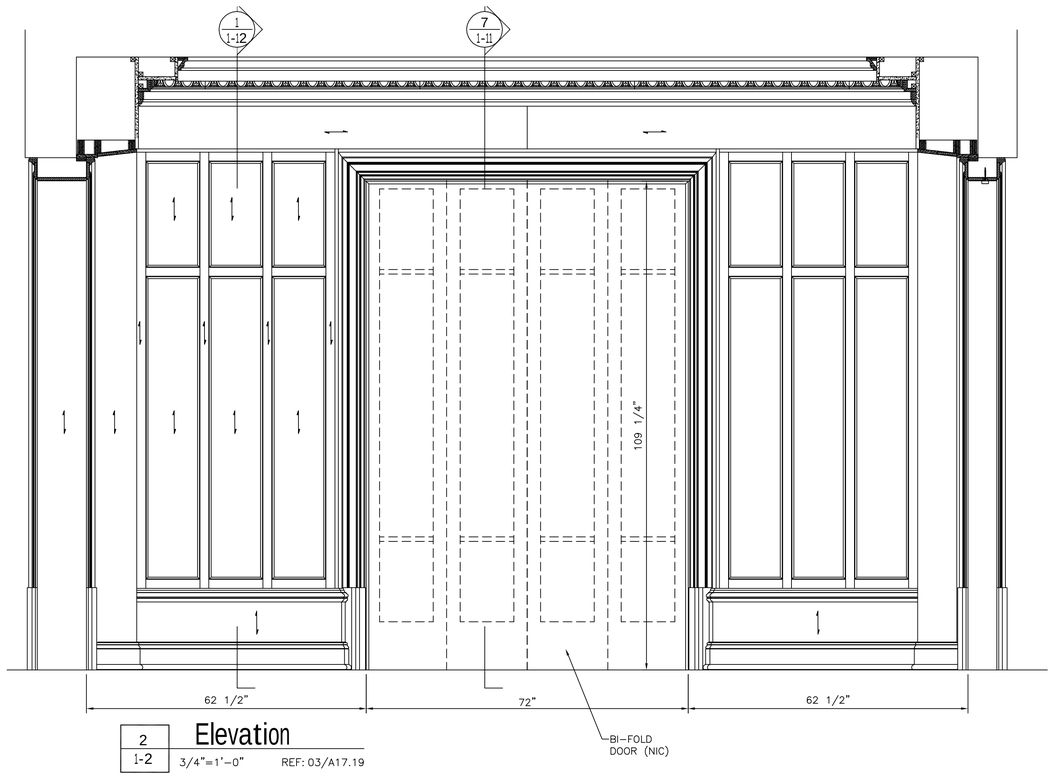

2
1-2 **Elevation**
3/4"=1'-0" REF: 03/A17.19

REVISIONS		
	DATE	DESCRIPTION
1		

PROJECT:
DRAWING: LIBRARY
PROJECT NUMBER:
SCALE: AS NOTED
DRAWN: TM

SHEET:
1-2

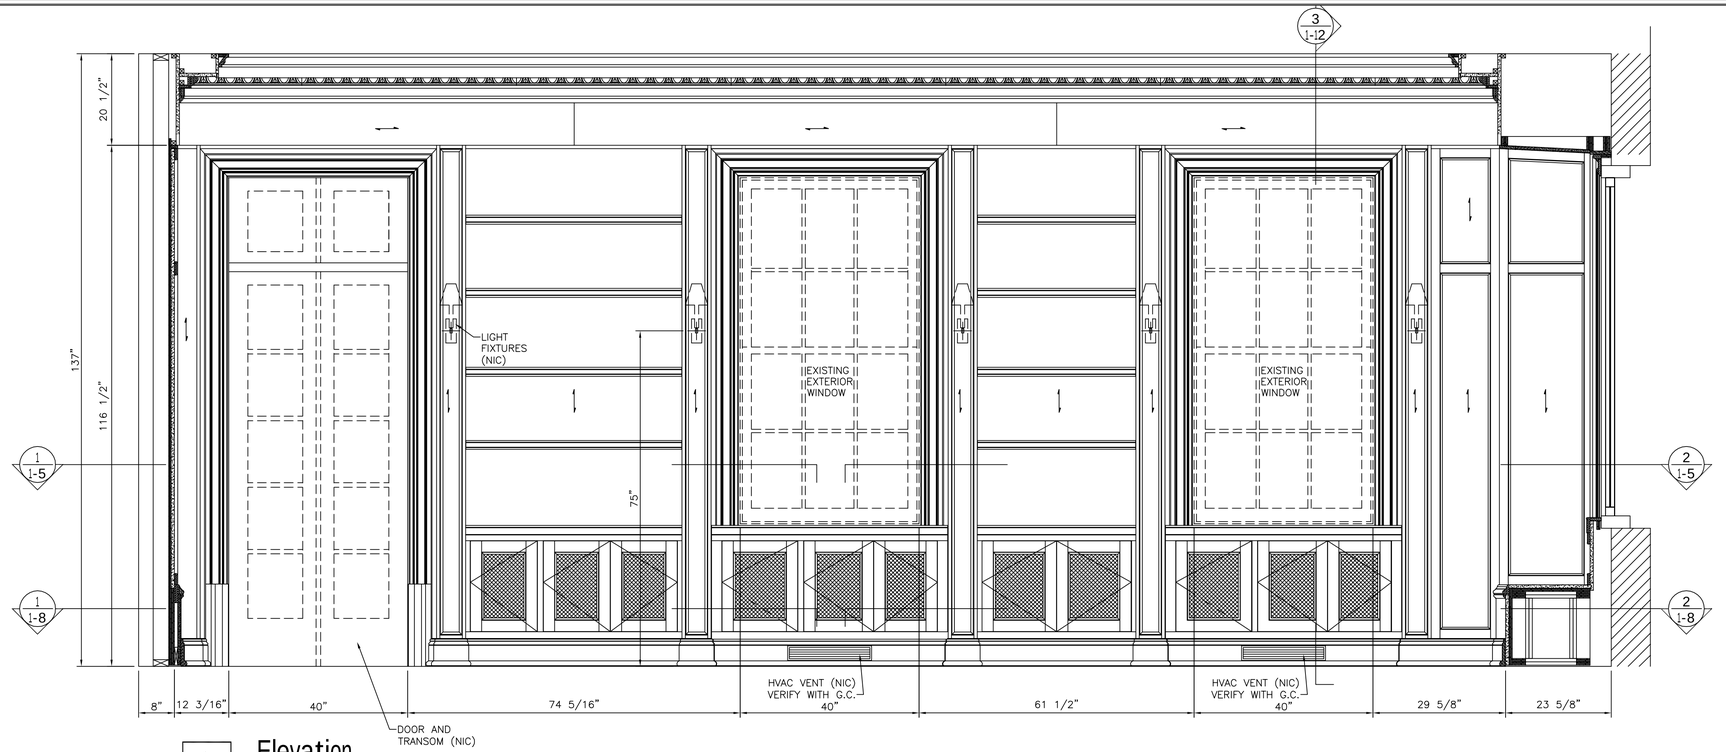

1 / 1-3 **Elevation**

3/4"=1'-0" REF: 04/A17.19

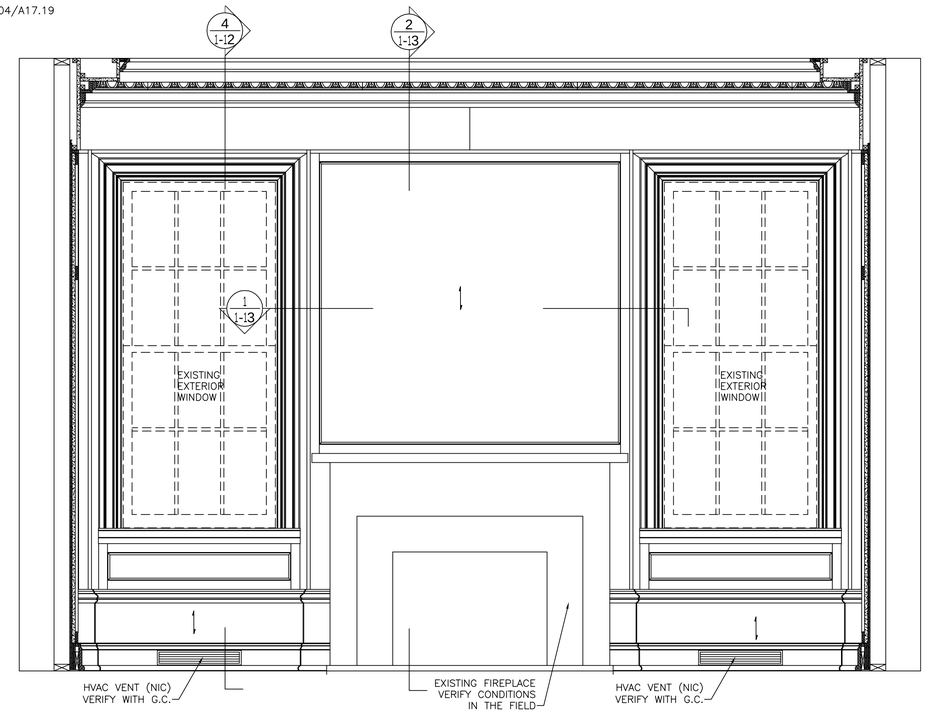

2 / 1-3 **Elevation**

3/4"=1'-0" REF: 01/A17.19

REVISIONS		
	DATE	DESCRIPTION
1		

PROJECT:

DRAWING: LIBRARY

PROJECT NUMBER:

SCALE: AS NOTED

DRAWN: TM

SHEET:

1 – 3

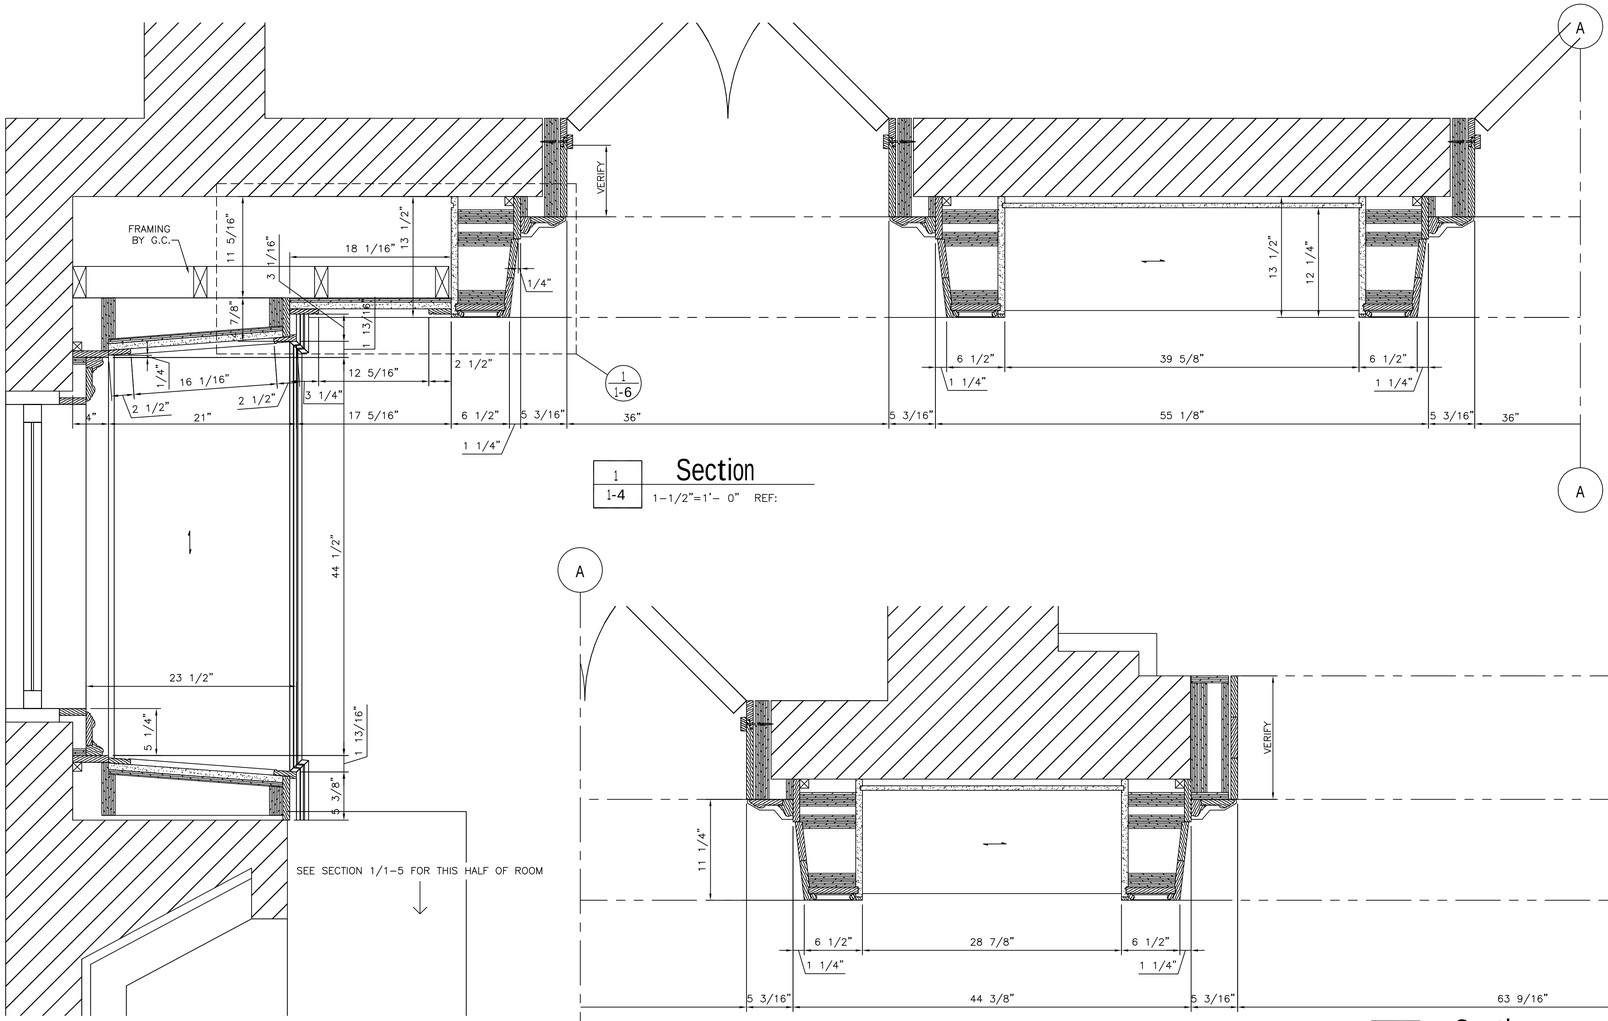

REVISIONS		
	DATE	DESCRIPTION
1		

PROJECT:

DRAWING: LIBRARY

PROJECT NUMBER:

SCALE: AS NOTED

DRAWN: TM

SHEET:

1-4

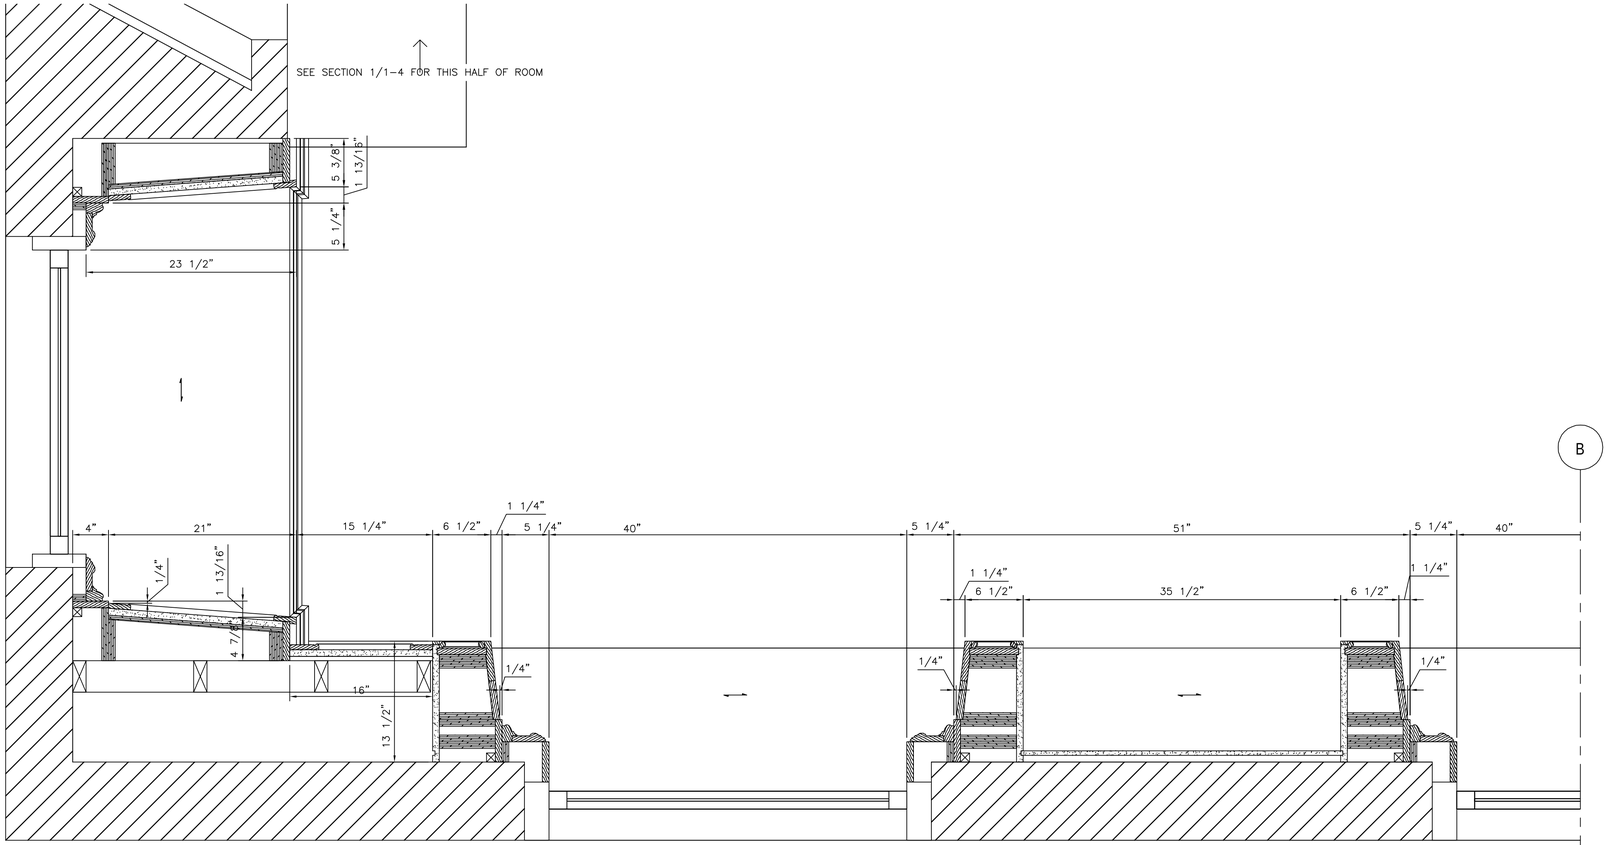

1 | 1-5 Section

1-1/2"=1'- 0" REF:

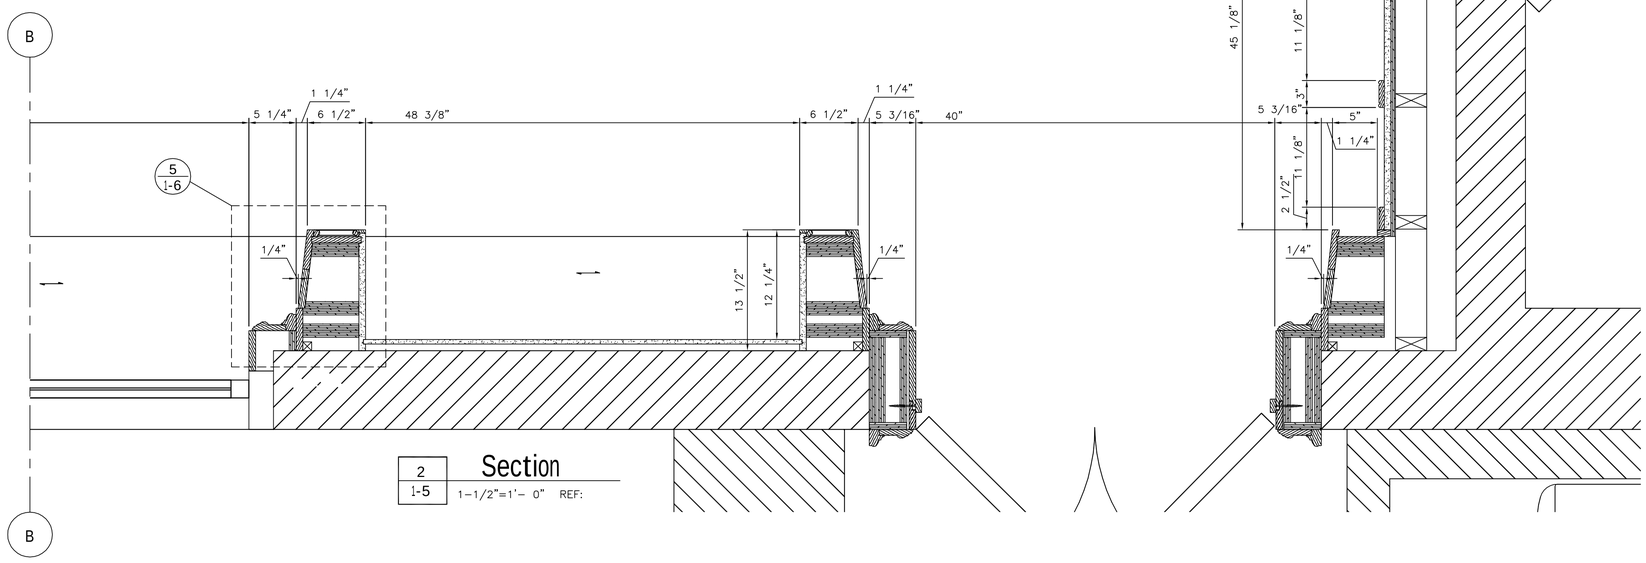

2 | 1-5 Section

1-1/2"=1'- 0" REF:

REVISIONS		
	DATE	DESCRIPTION
1		

PROJECT:

DRAWING: LIBRARY

PROJECT NUMBER:

SCALE: AS NOTED

DRAWN: TM

SHEET:

1-5

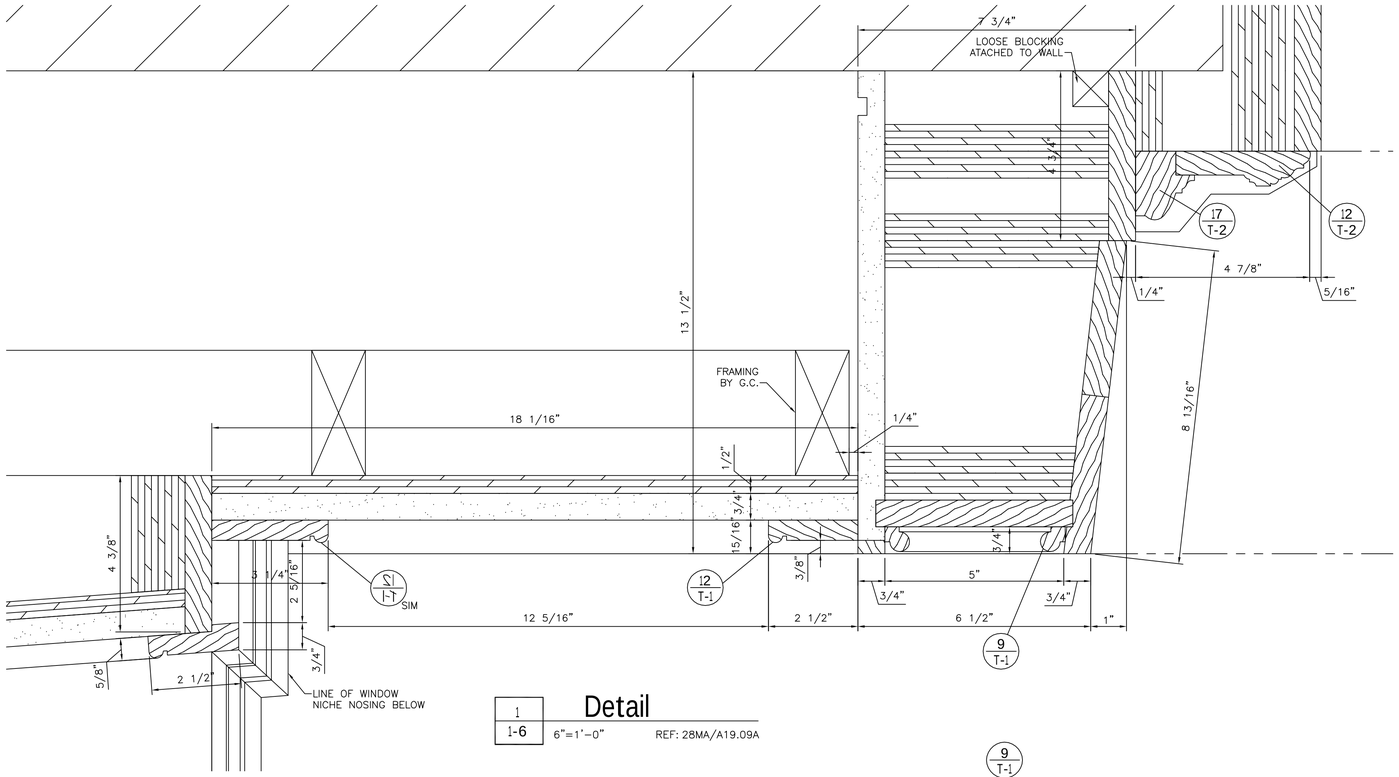

1 / 1-6 **Detail** 6"=1'-0" REF: 28MA/A19.09A

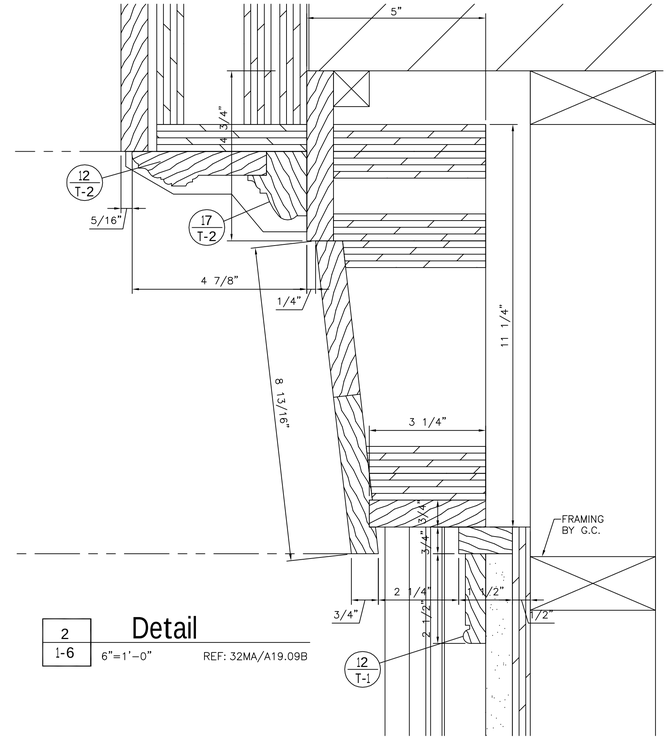

2 / 1-6 **Detail** 6"=1'-0" REF: 32MA/A19.09B

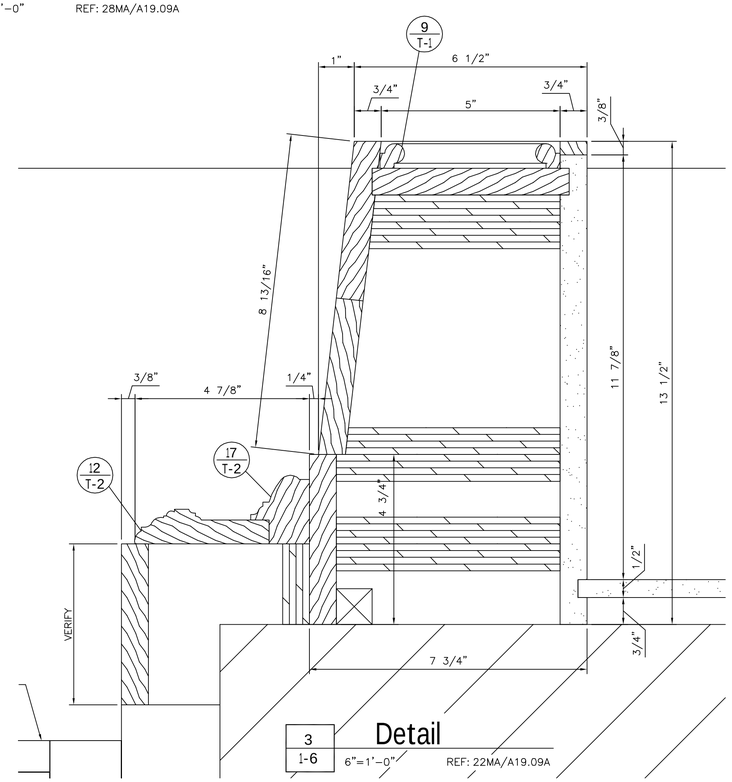

3 / 1-6 **Detail** 6"=1'-0" REF: 22MA/A19.09A

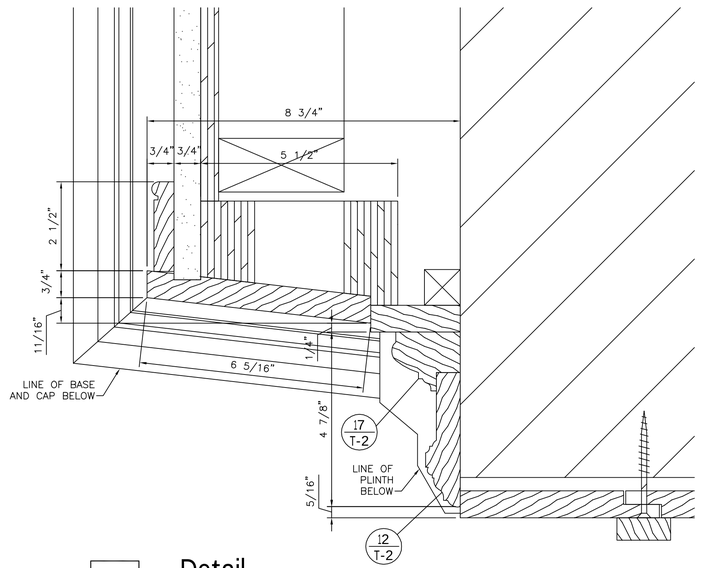

4 / 1-6 **Detail** 6"=1'-0" REF: 30MA/A19.09B

REVISIONS		
	DATE	DESCRIPTION
1		

PROJECT:
DRAWING: LIBRARY
PROJECT NUMBER:
SCALE: AS NOTED
DRAWN: TM

SHEET: 1-6

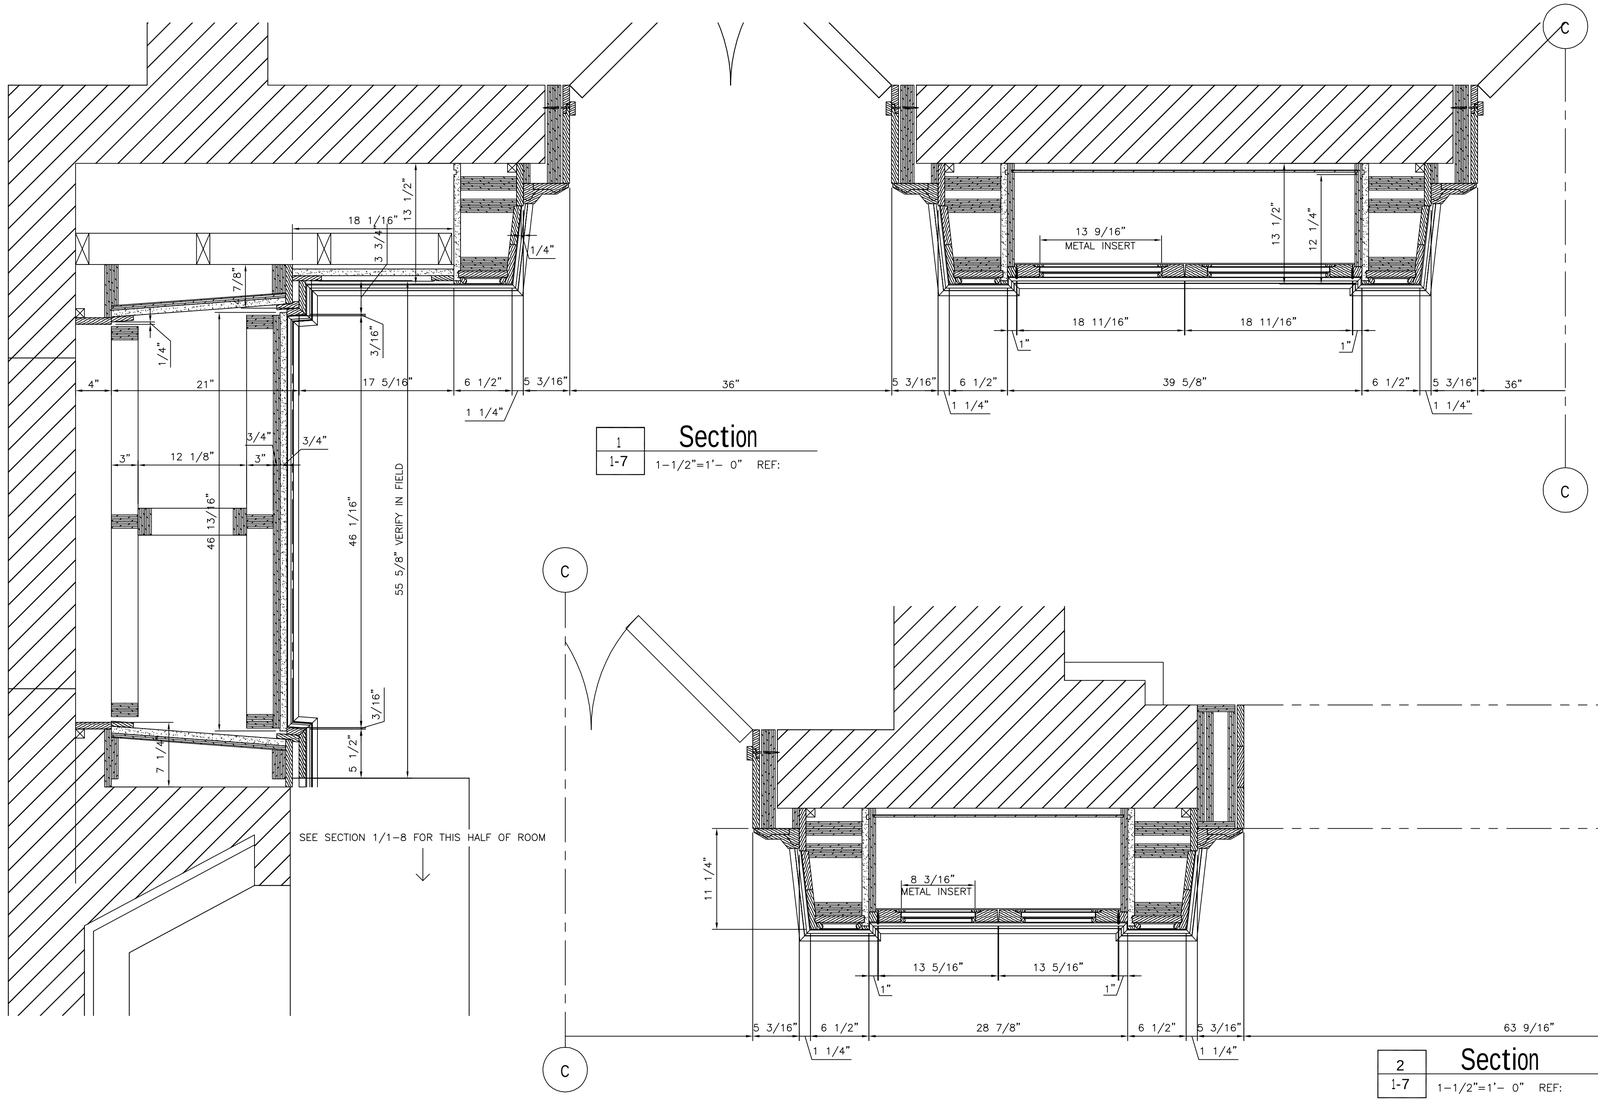

1-7 — Section

1-1/2"=1'- 0" REF:

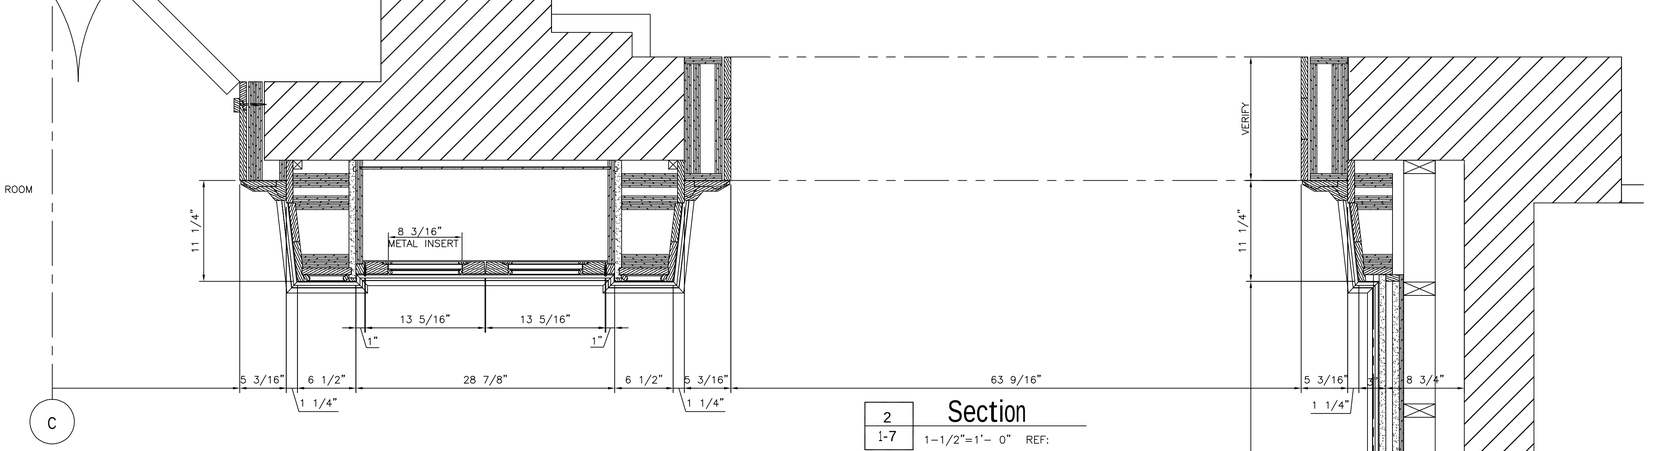

1-7 — Section

1-1/2"=1'- 0" REF:

REVISIONS		
	DATE	DESCRIPTION
1		

PROJECT:

DRAWING: LIBRARY

PROJECT NUMBER:

SCALE: AS NOTED

DRAWN: TM

SHEET:

1-7

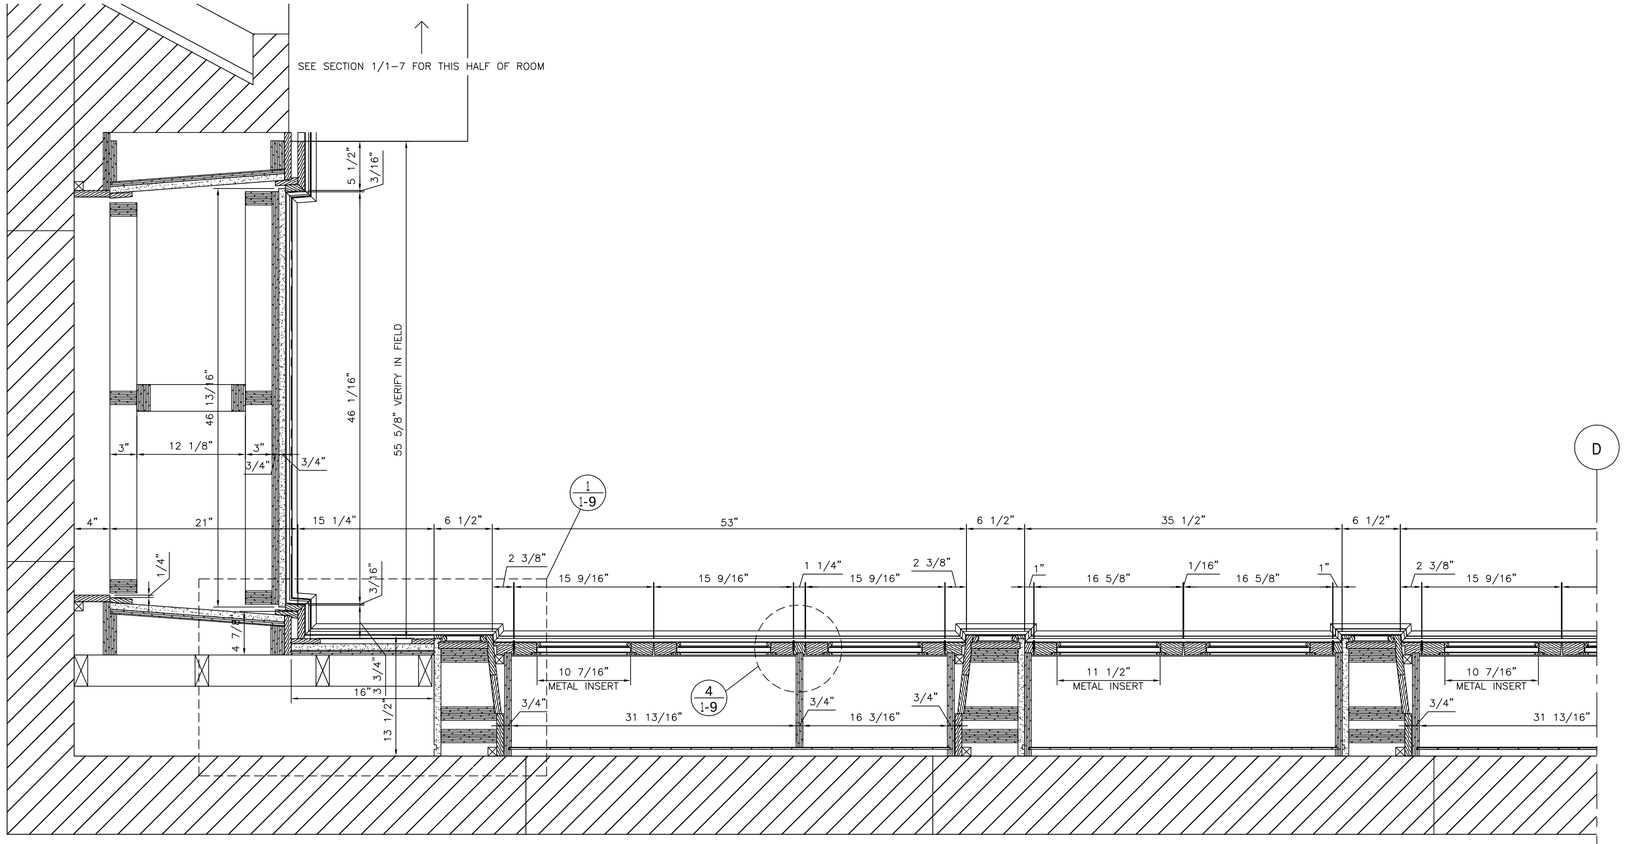

1/1-8 **Section**
1-1/2"=1'- 0" REF:

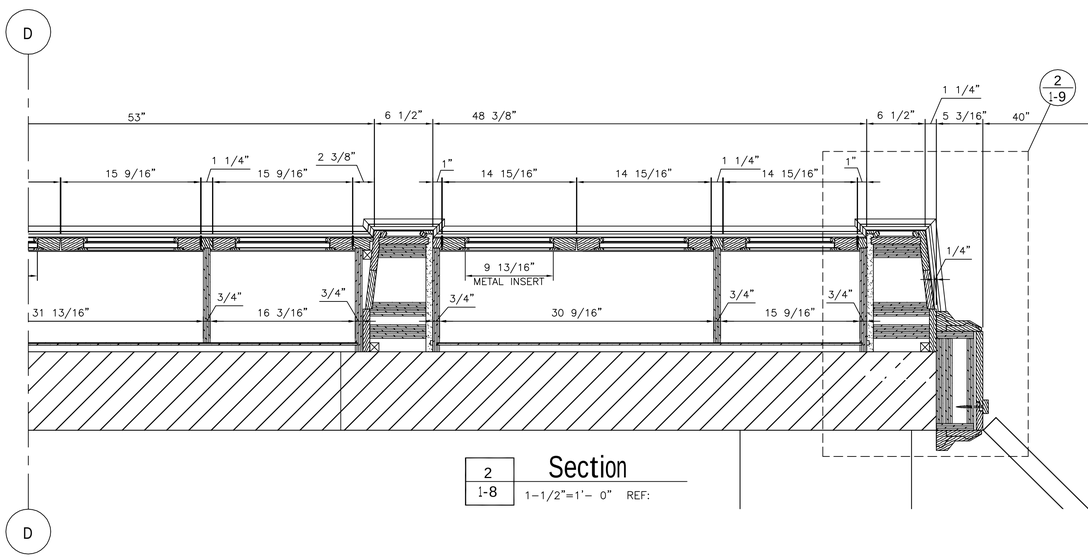

2/1-8 **Section**
1-1/2"=1'- 0" REF:

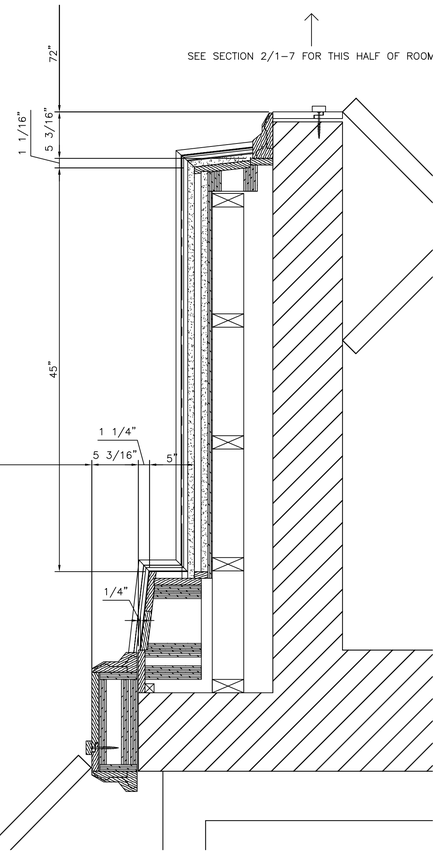

REVISIONS		
	DATE	DESCRIPTION
1		

PROJECT:
DRAWING: LIBRARY
PROJECT NUMBER:
SCALE: AS NOTED
DRAWN: TM

SHEET:
1-8

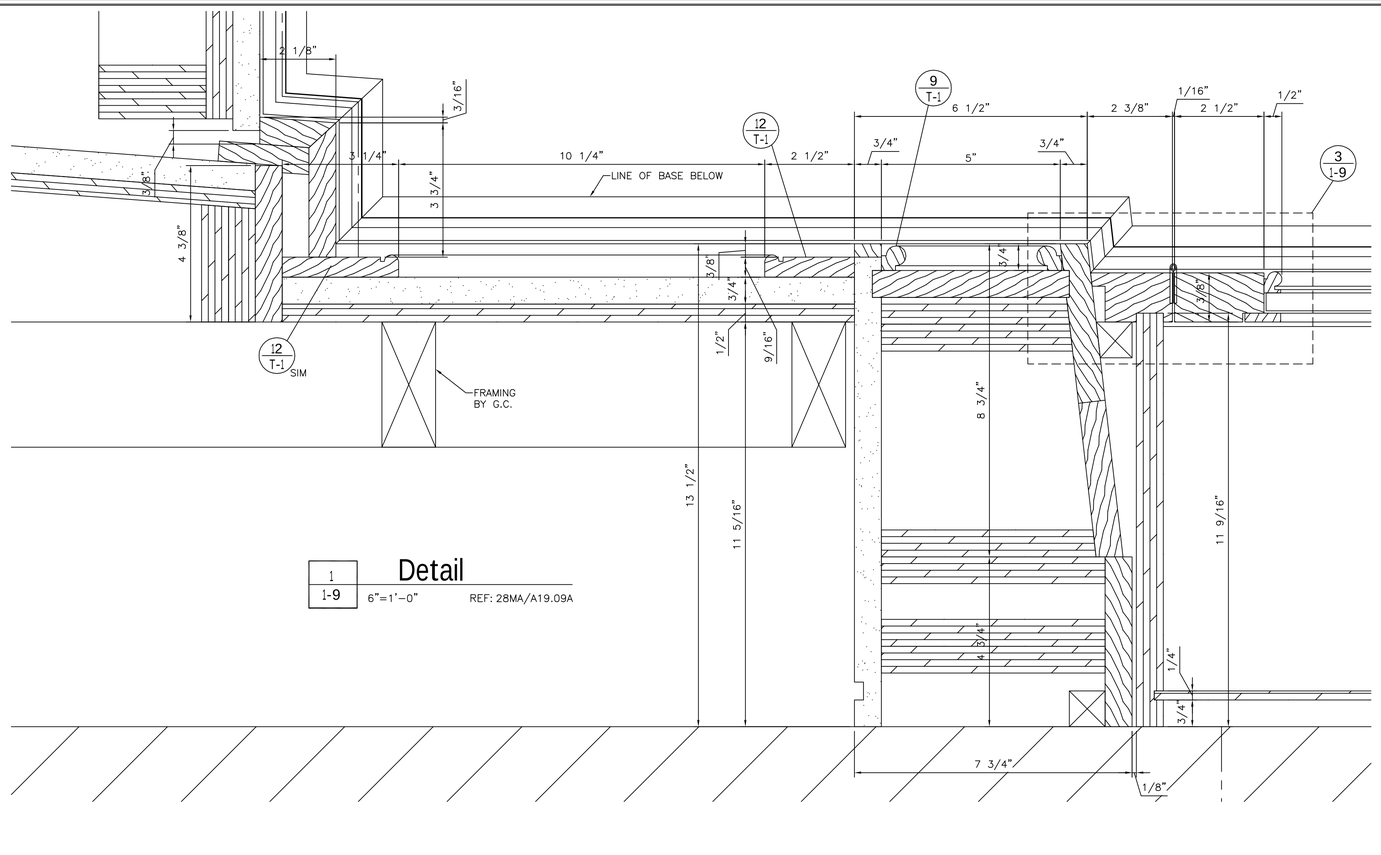

1 / 1-9 **Detail**

6"=1'-0" REF: 28MA/A19.09A

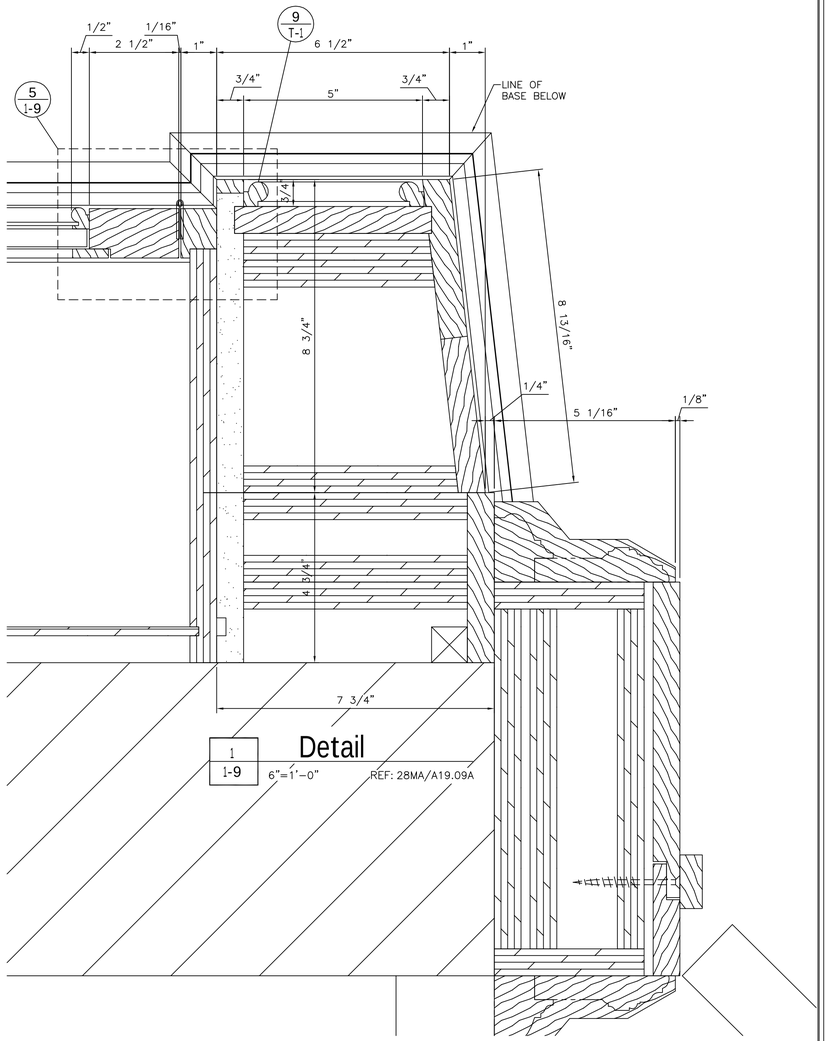

1 / 1-9 **Detail**

6"=1'-0" REF: 28MA/A19.09A

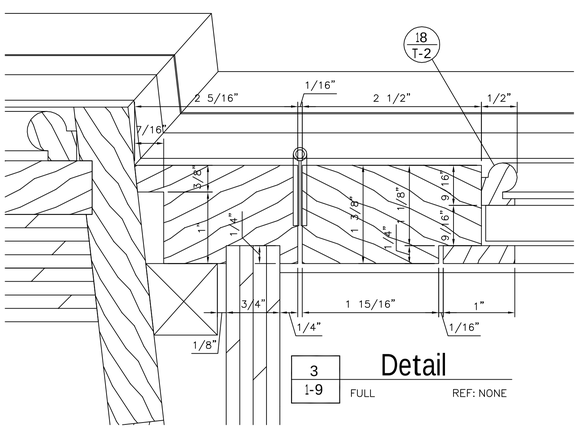

3 / 1-9 **Detail**

FULL REF: NONE

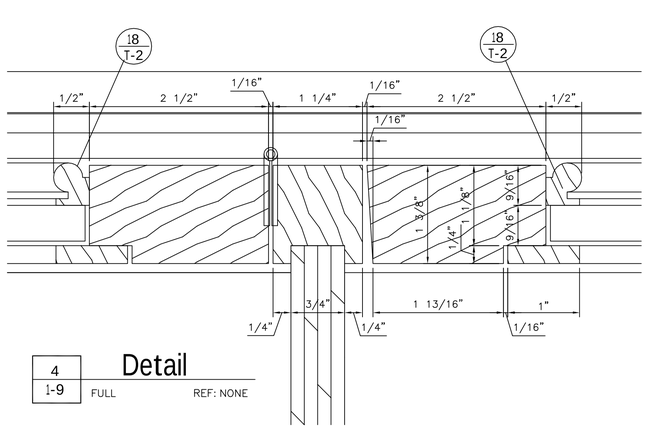

4 / 1-9 **Detail**

FULL REF: NONE

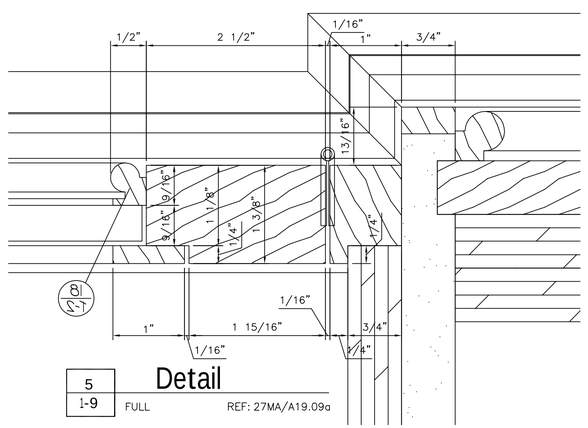

5 / 1-9 **Detail**

FULL REF: 27MA/A19.09a

REVISIONS		
	DATE	DESCRIPTION
1		

PROJECT:

DRAWING: LIBRARY

PROJECT NUMBER:

SCALE: AS NOTED

DRAWN: TM

SHEET: 1-9

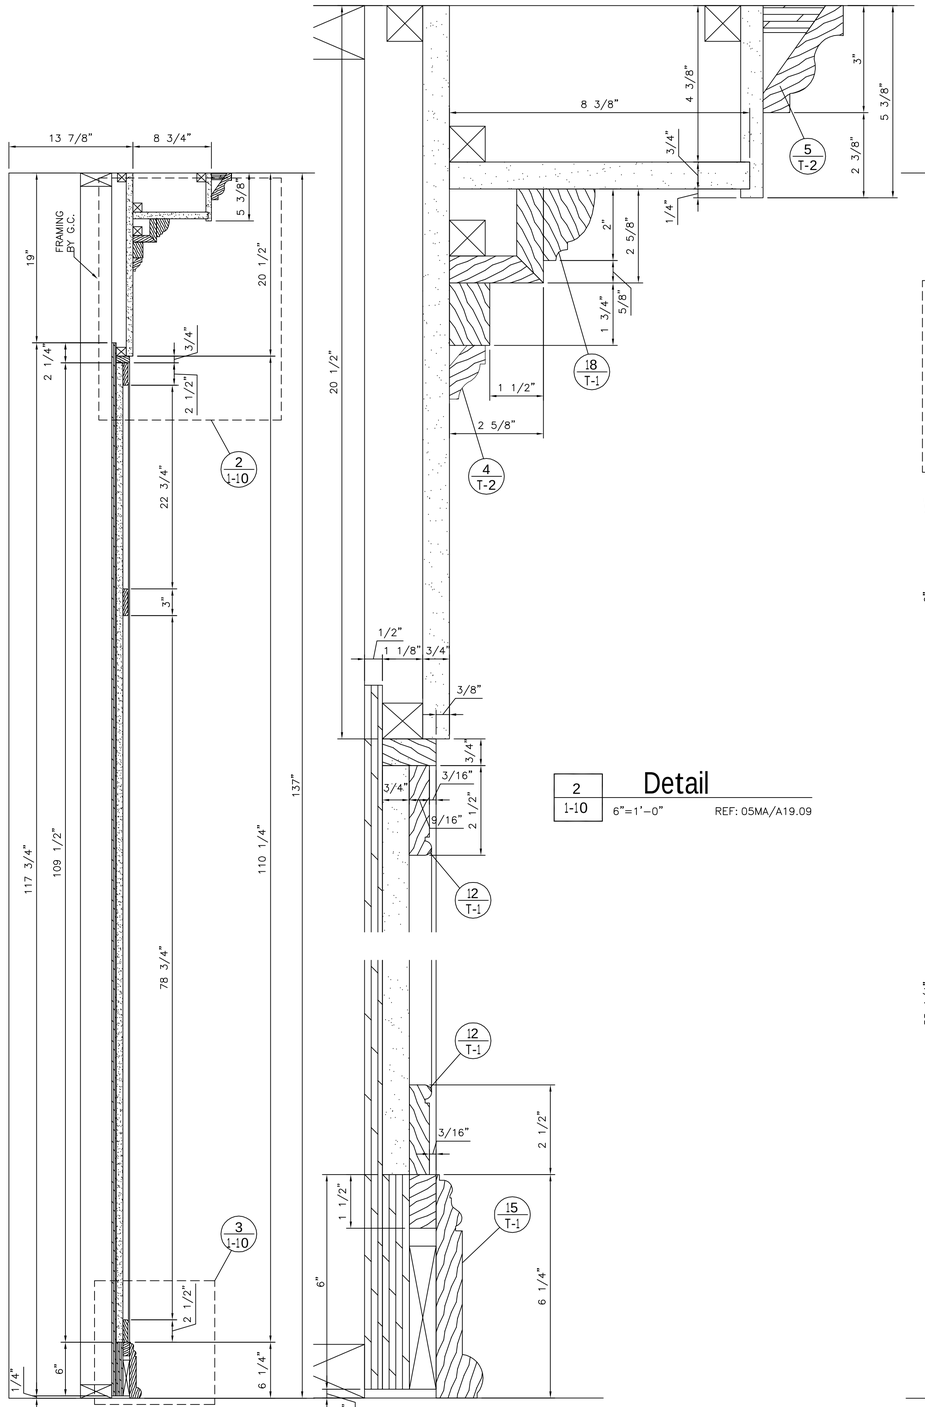

1 / 1-10 Section
1-1/2"=1'-0" REF: NONE

2 / 1-10 Detail
6"=1'-0" REF: 05MA/A19.09

3 / 1-10 Detail
6"=1'-0" REF: 18AMA/A19.09A

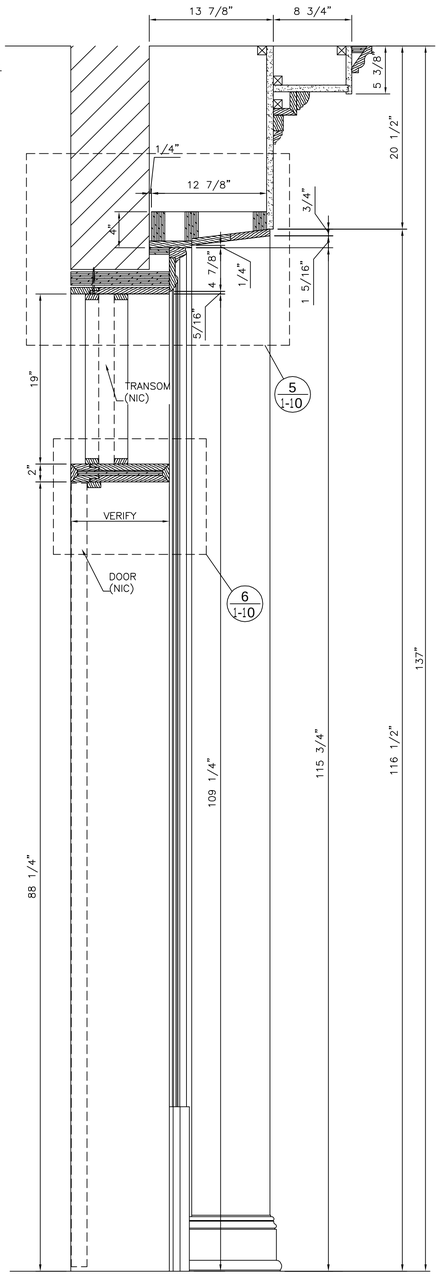

4 / 1-10 Section
1-1/2"=1'-0" REF: NONE

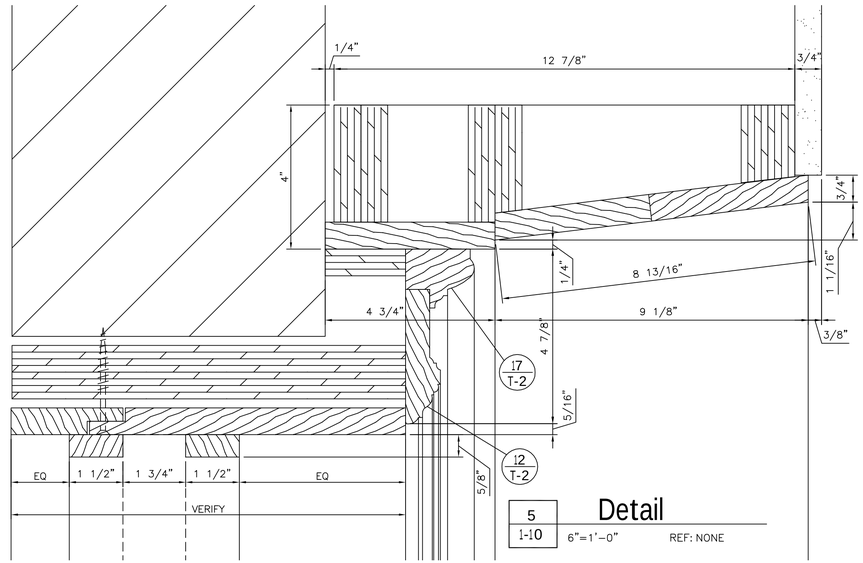

5 / 1-10 Detail
6"=1'-0" REF: NONE

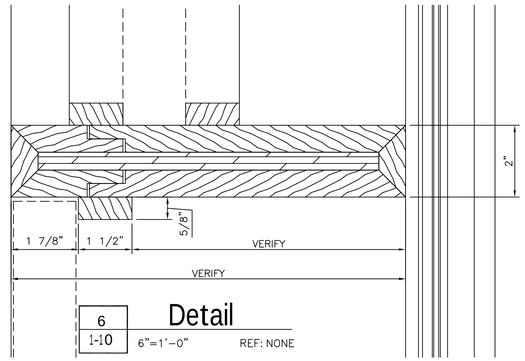

6 / 1-10 Detail
6"=1'-0" REF: NONE

REVISIONS		
	DATE	DESCRIPTION
1		

PROJECT:
DRAWING: LIBRARY
PROJECT NUMBER:
SCALE: AS NOTED
DRAWN: TM

SHEET:
1–10

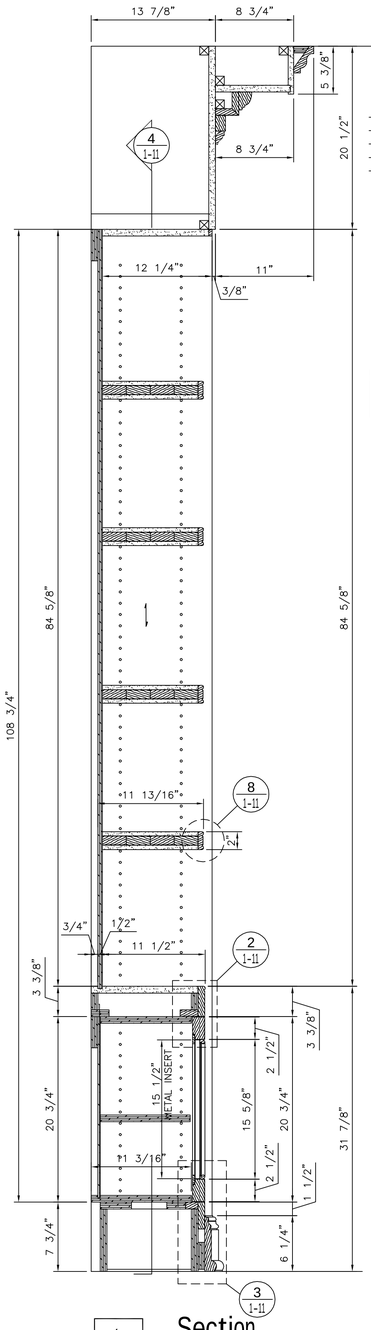

1 / 1-11 — Section — 1-1/2"=1'-0" — REF: 6/A16.10

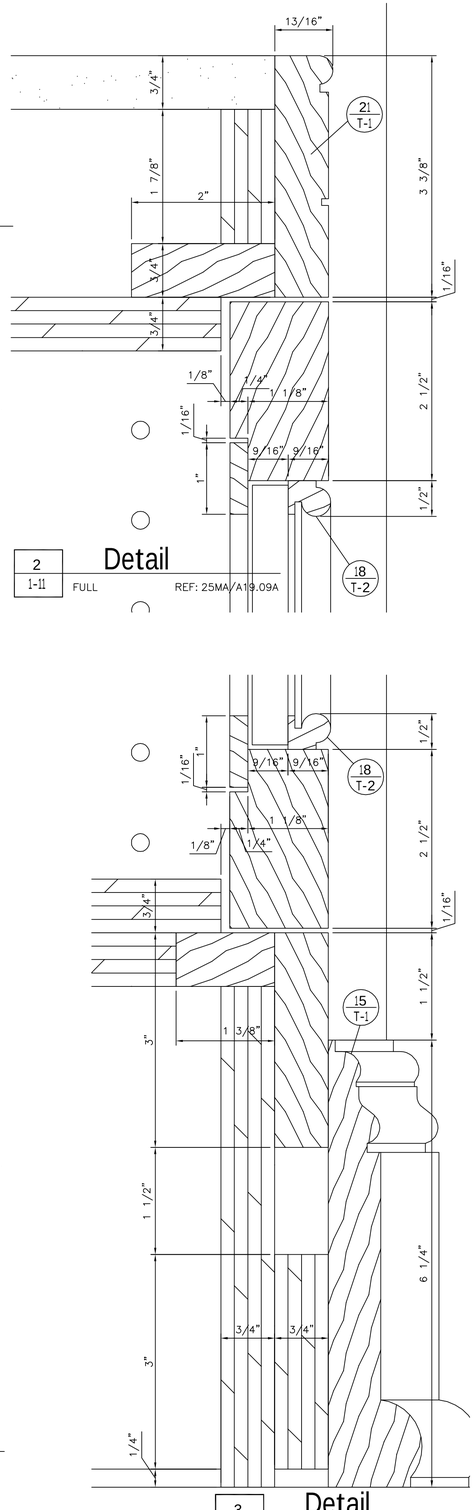

2 / 1-11 — Detail — FULL — REF: 25MA/A19.09A

3 / 1-11 — Detail — FULL — REF: NONE

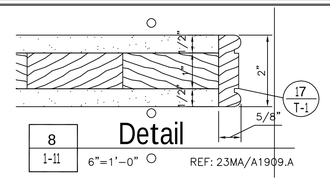

8 / 1-11 — Detail — 6"=1'-0" — REF: 23MA/A1909.A

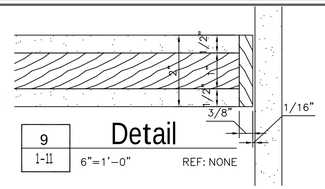

9 / 1-11 — Detail — 6"=1'-0" — REF: NONE

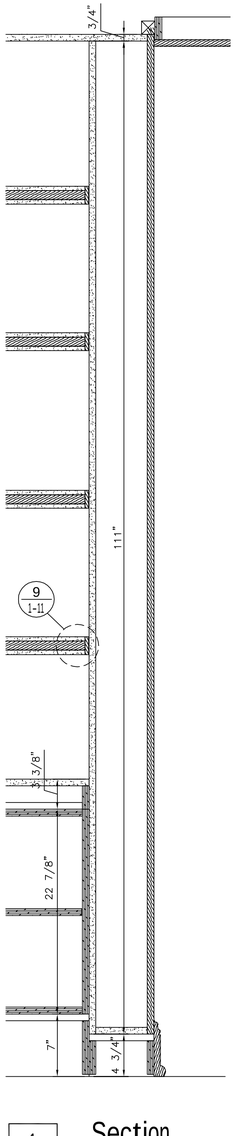

4 / 1-11 — Section — 1-1/2"=1'-0" — REF: NONE

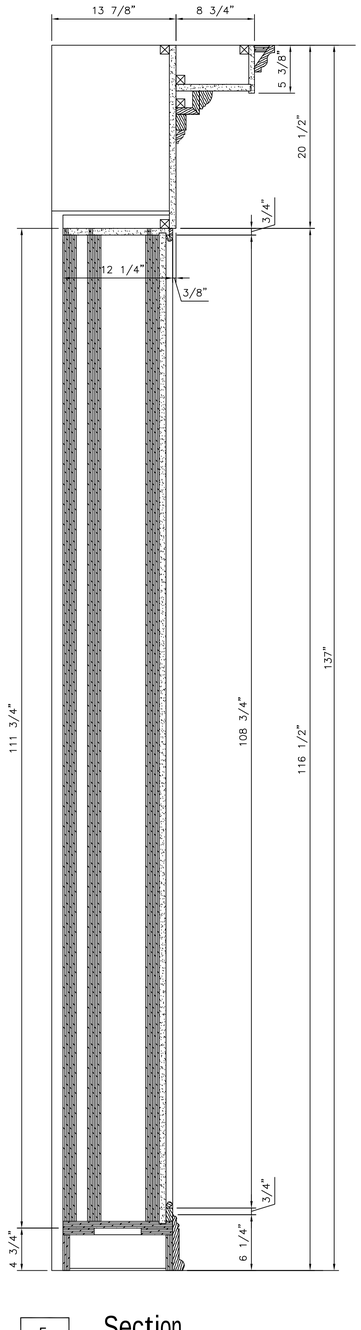

5 / 1-11 — Section — 1-1/2"=1'-0" — REF: NONE

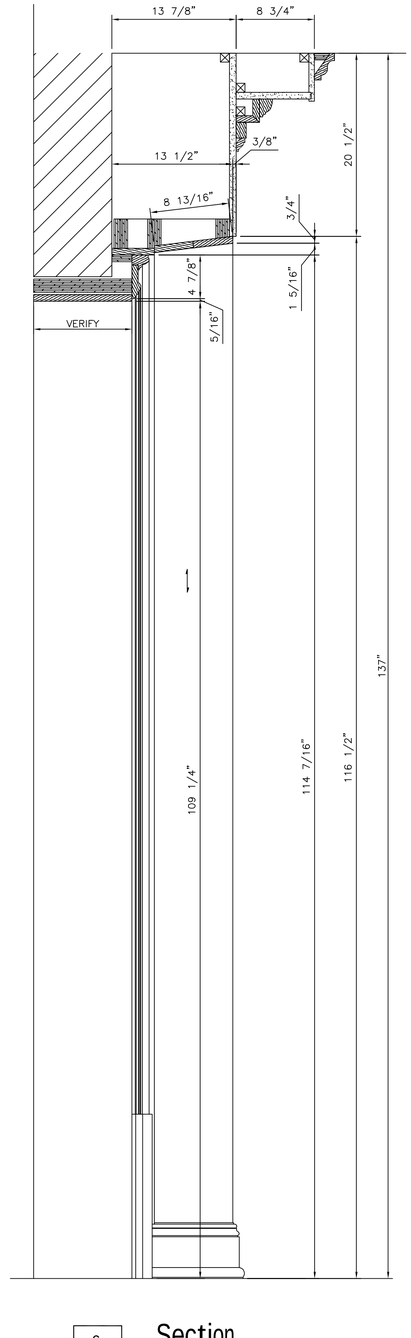

6 / 1-11 — Section — 1-1/2"=1'-0" — REF: NONE

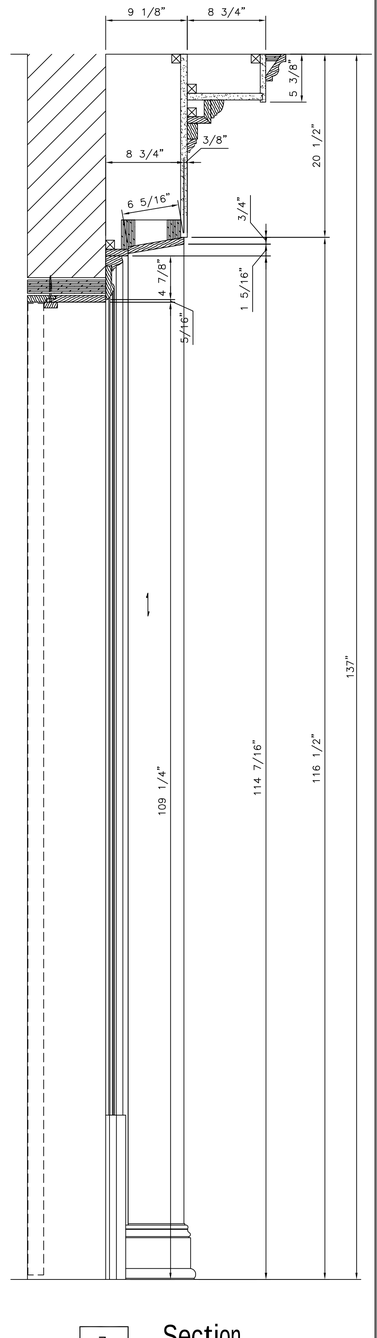

7 / 1-11 — Section — 1-1/2"=1'-0" — REF: 31MA/A19-09B

REVISIONS		
	DATE	DESCRIPTION
1		

PROJECT:
DRAWING: LIBRARY
PROJECT NUMBER:
SCALE: AS NOTED
DRAWN: TM

SHEET:
1 — 11

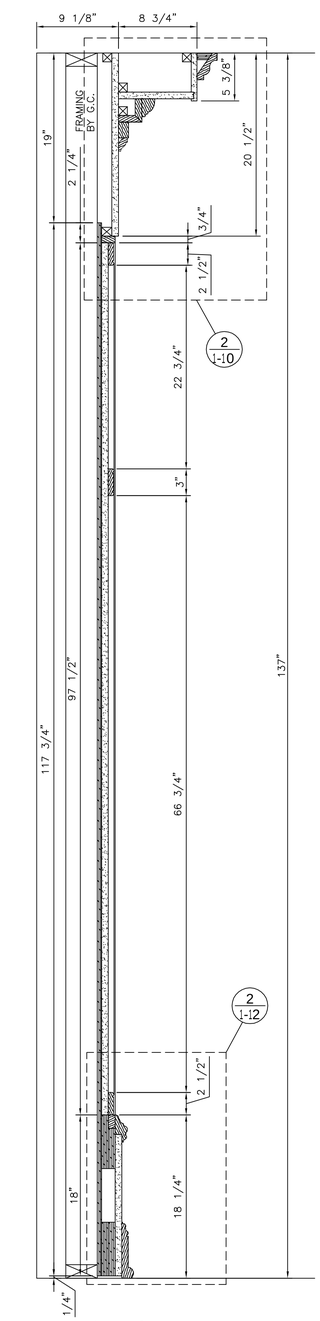

1 / 1-12 Section
1-1/2"=1'-0" REF: NONE

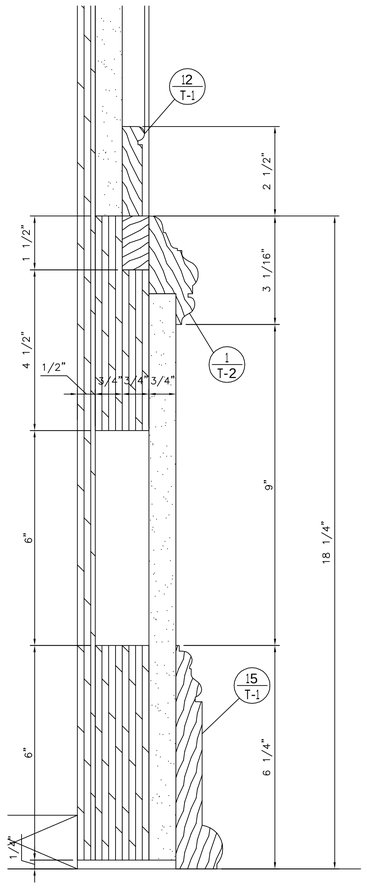

2 / 1-12 Detail
6"=1'-0" REF: 18CMA/A19.09A

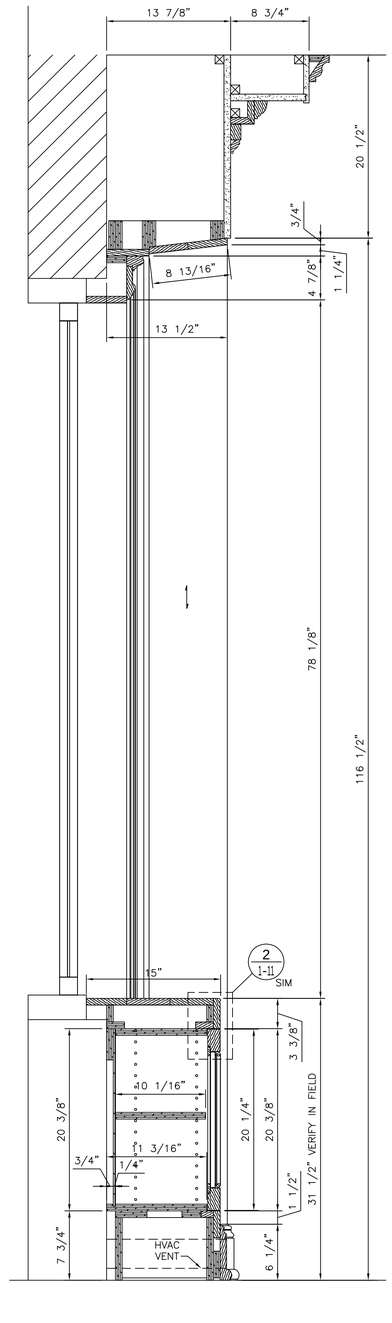

3 / 1-12 Section
1-1/2"=1'-0" REF: NONE

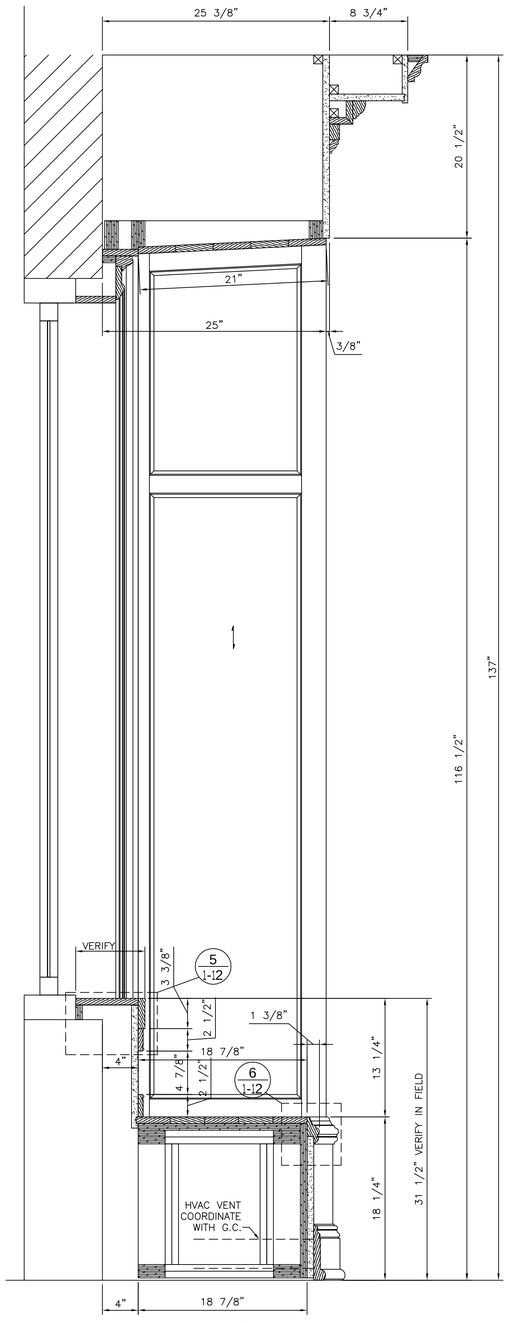

4 / 1-12 Section
1-1/2"=1'-0" REF: NONE

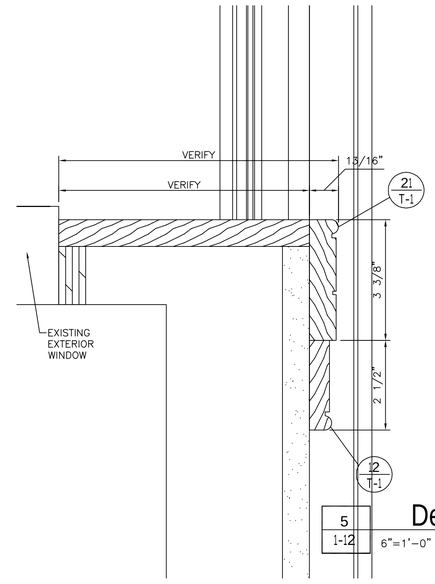

5 / 1-12 Detail
6"=1'-0" REF: NONE

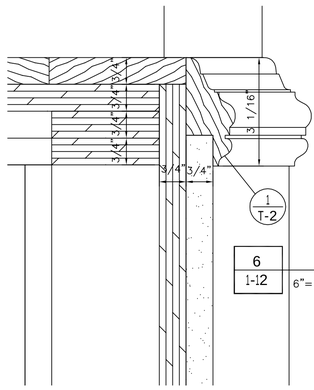

6 / 1-12 Detail
6"=1'-0" REF: NONE

REVISIONS		
	DATE	DESCRIPTION
1		

PROJECT:
DRAWING: LIBRARY
PROJECT NUMBER:
SCALE: AS NOTED
DRAWN: TM

SHEET:
1-12

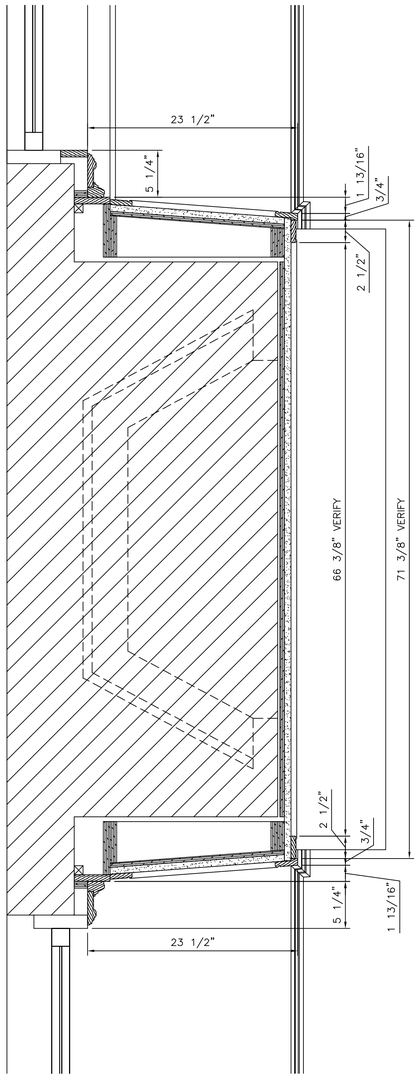

1 1-13 **Section**

1-1/2"=1'-0" REF: NONE

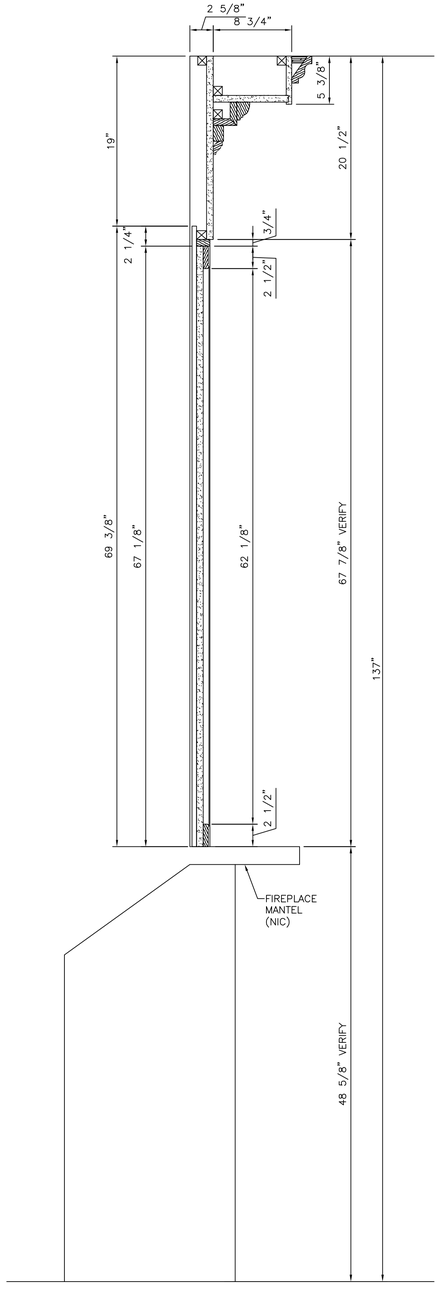

2 1-13 **Section**

1-1/2"=1'-0" REF: NONE

REVISIONS		
	DATE	DESCRIPTION
1		

PROJECT:

DRAWING: LIBRARY

PROJECT NUMBER:

SCALE: AS NOTED

DRAWN: TM

SHEET:

1-13

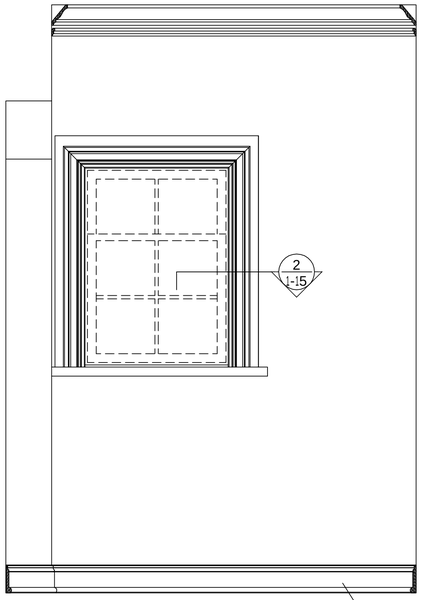

1 / 1-14 **Elevation**
3/4"=1'-0" REF: 05/A17.16

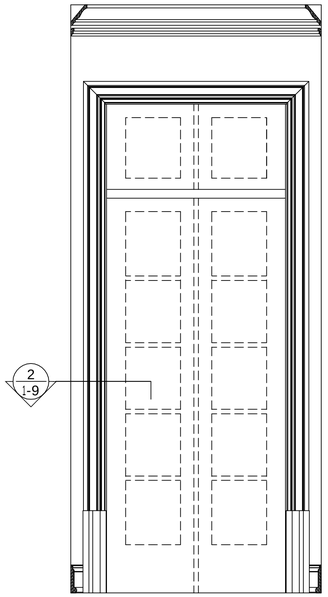

2 / 1-14 **Elevation**
3/4"=1'-0" REF: 06/A17.16

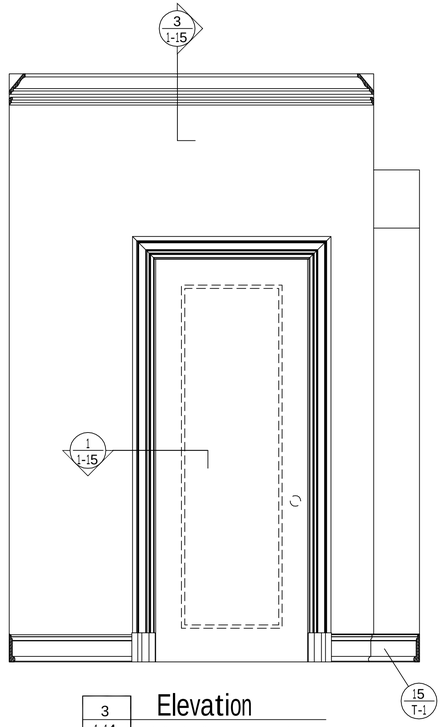

3 / 1-14 **Elevation**
3/4"=1'-0" REF: 07/A17.16

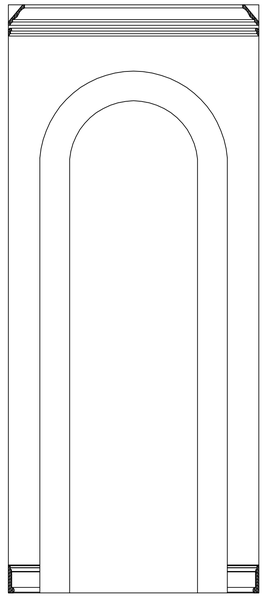

4 / 1-14 **Elevation**
3/4"=1'-0" REF: 08/A17.16

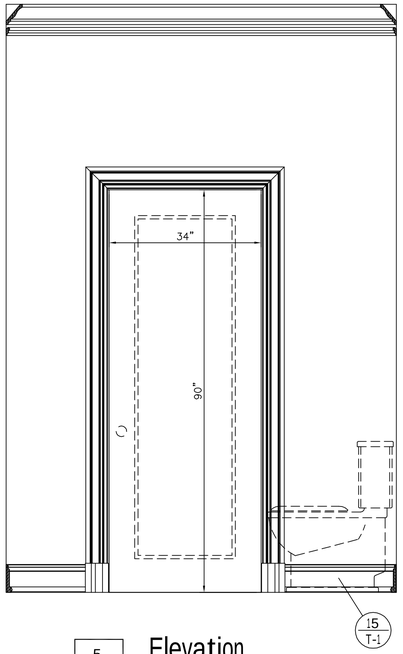

5 / 1-14 **Elevation**
3/4"=1'-0" REF: 11/A17.16

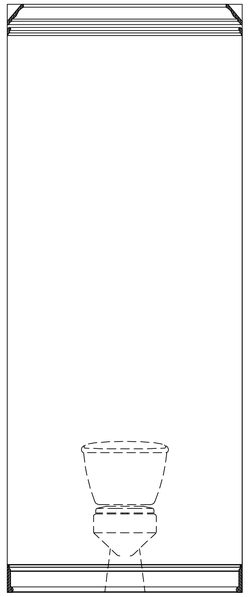

6 / 1-14 **Elevation**
3/4"=1'-0" REF: 12/A17.16

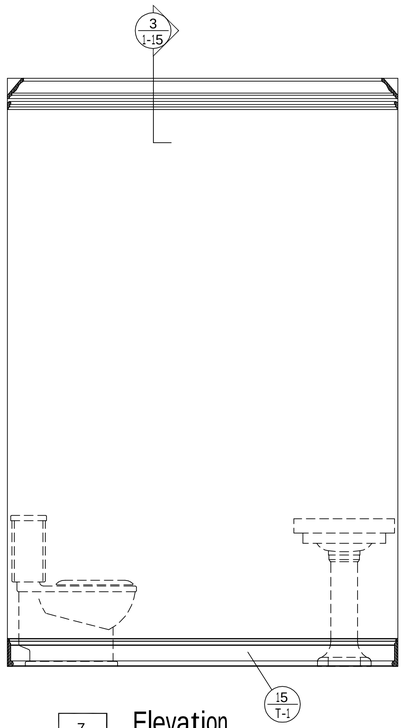

7 / 1-14 **Elevation**
3/4"=1'-0" REF: 13/A17.16

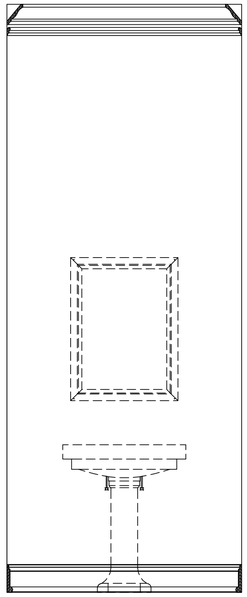

8 / 1-14 **Elevation**
3/4"=1'-0" REF: 14/A17.16

REVISIONS		
	DATE	DESCRIPTION
1		

PROJECT:
DRAWING: LIBRARY NICHE/POWDER ROOM
PROJECT NUMBER:
SCALE: AS NOTED
DRAWN: TM

SHEET:
1-14

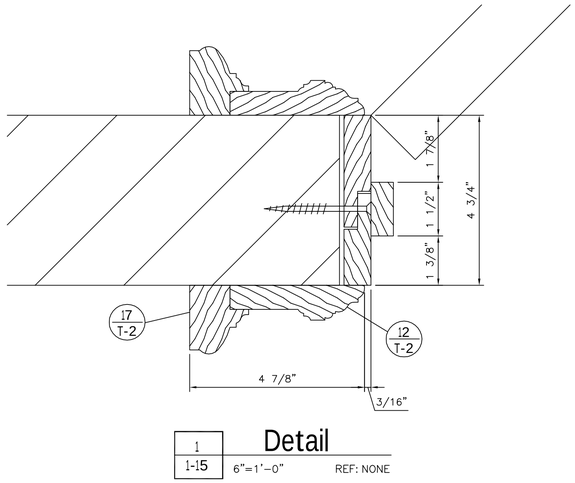

1 / 1-15 Detail

6"=1'-0" REF: NONE

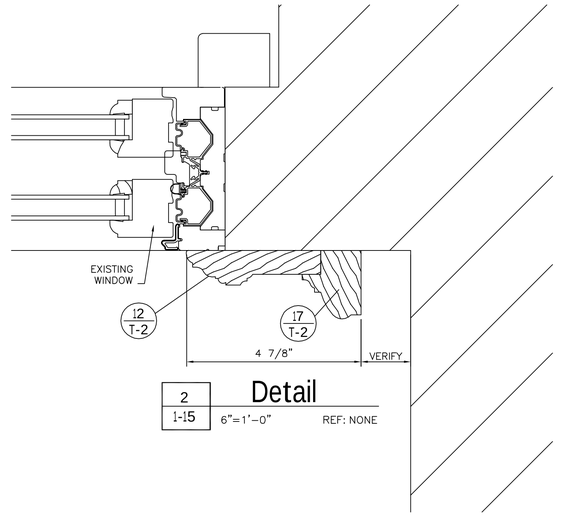

2 / 1-15 Detail

6"=1'-0" REF: NONE

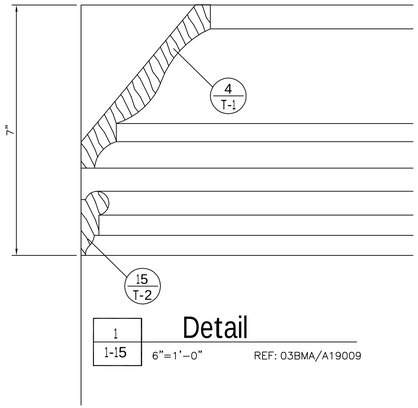

1 / 1-15 Detail

6"=1'-0" REF: 03BMA/A19009

REVISIONS		
	DATE	DESCRIPTION
1		

PROJECT:

DRAWING: LIBRARY NICHE/POWDER ROOM

PROJECT NUMBER:

SCALE: AS NOTED

DRAWN: TM

SHEET:

1-15